



Placa 1 (P1)

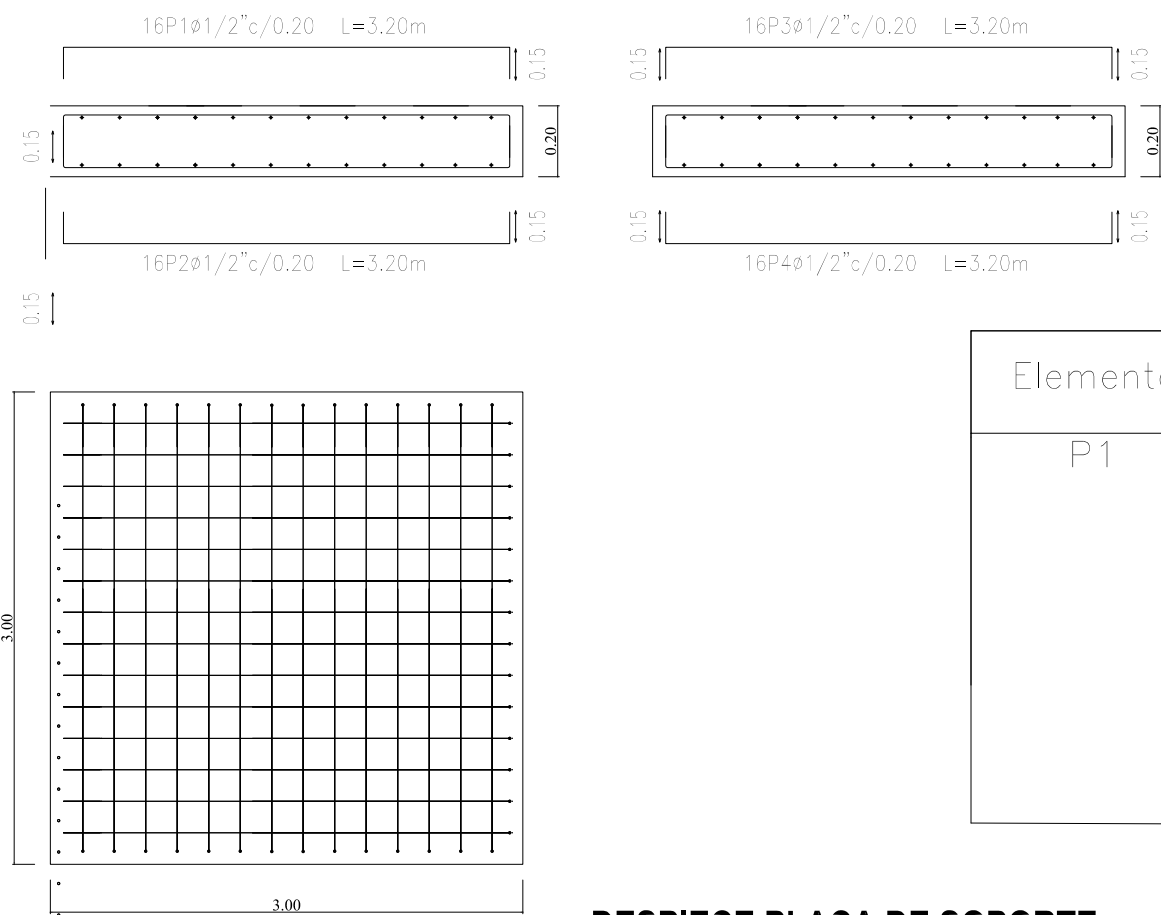


Elemento	Pos.	Diám.	No.	Long. (m)	Total (m)	Grado 60 (kg)
P1	1	ø1/2"	16	3.20	51.20	50.7
	2	ø1/2"	16	3.20	51.20	50.7
	3	ø1/2"	16	3.20	51.20	50.7
	4	ø1/2"	16	3.20	51.20	50.7
Total:						202.8


DESPIECE PLACA DE SOPORTE
ESC. 1/10

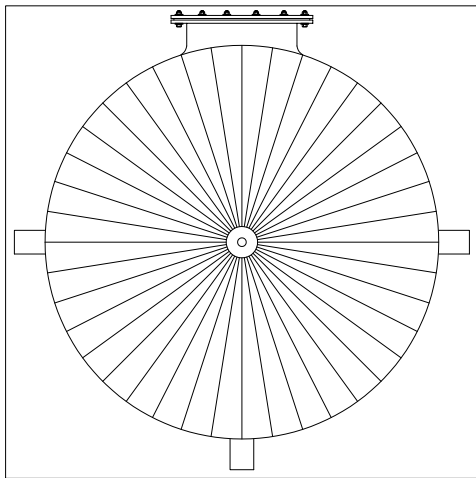

Placa 2 (P1)

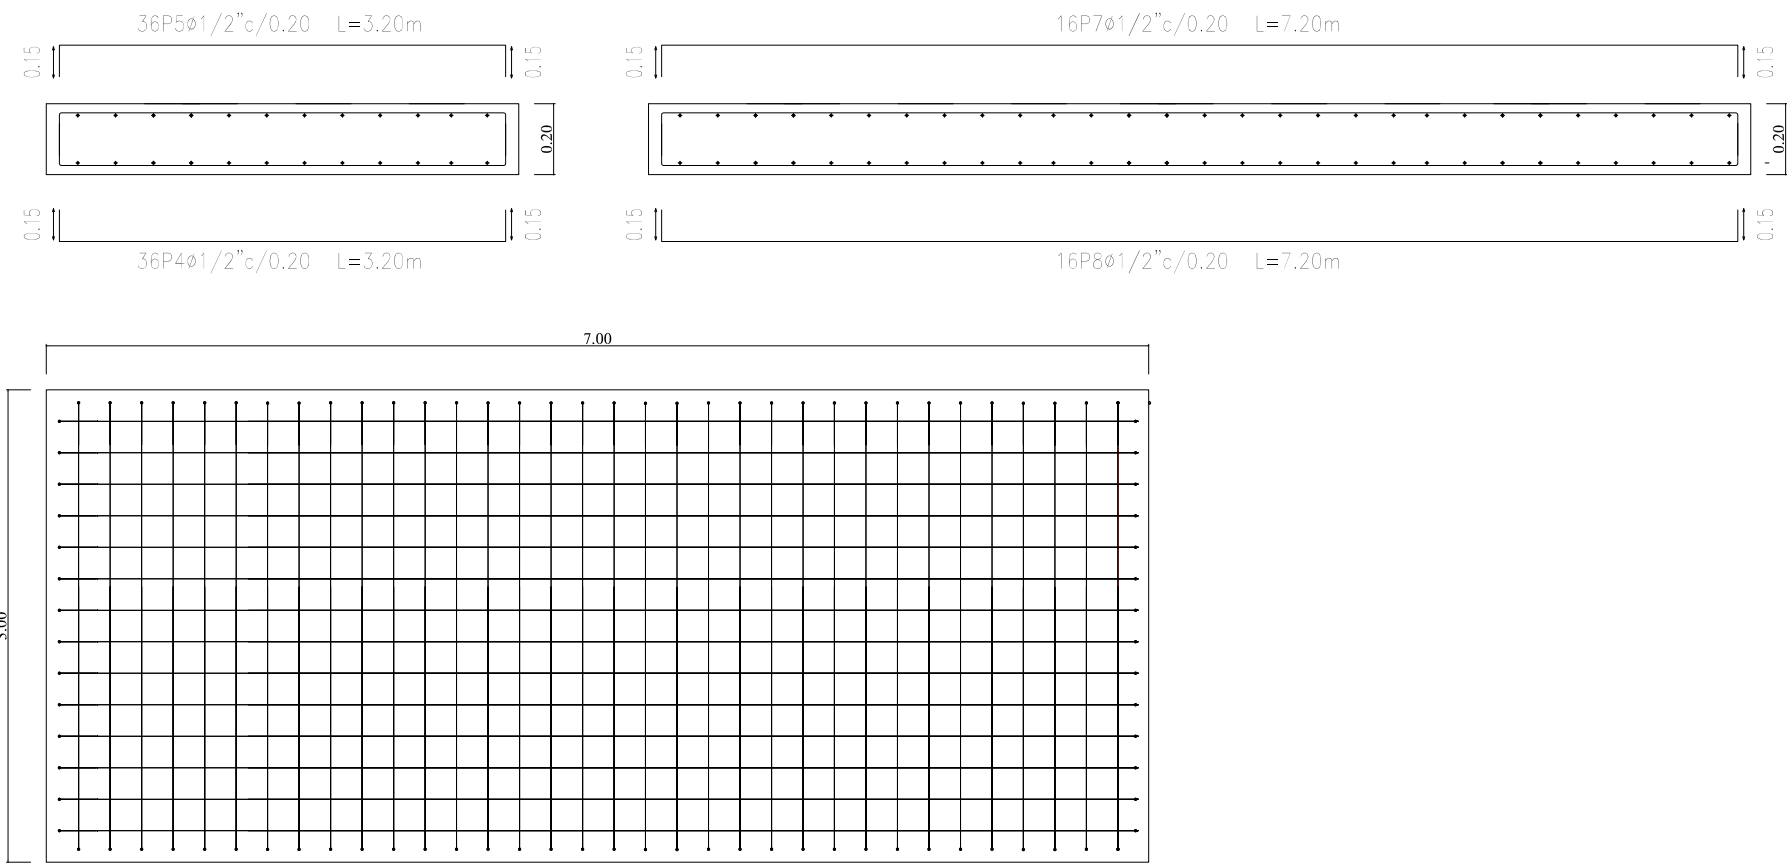

DESPIECE PLACA DE SOPORTE
ESC. 1/25

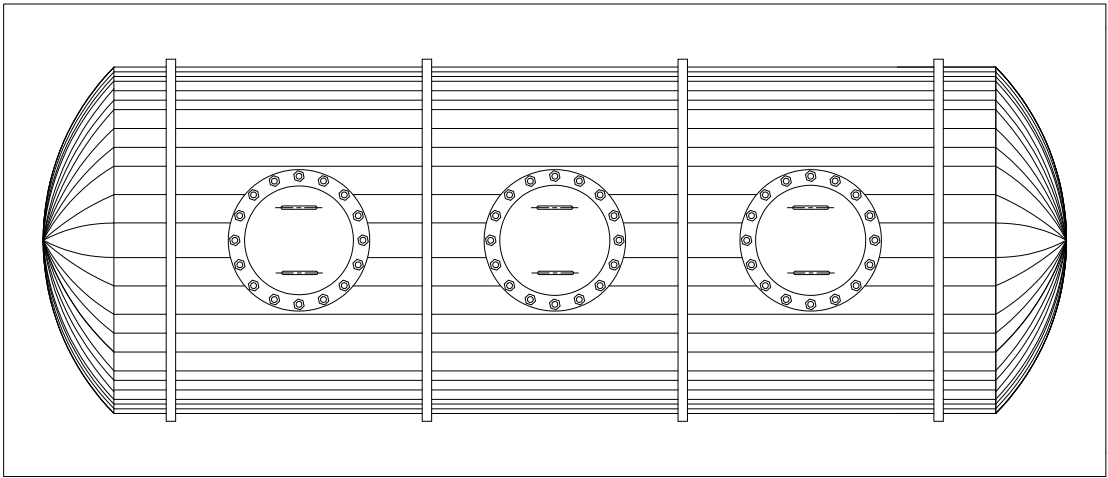

P2	5 ø1/2"	36	3.20	115.20	114.05
	6 ø1/2"	36	3.20	115.20	114.05
	7 ø1/2"	16	7.20	115.20	114.05
	8 ø1/2"	16	7.20	115.20	114.05
Total:					456.20



MUNICIPIO DE PALMAR
DEPARTAMENTO DE SANTANDER



FREDY CALA QUINTERO
ALCALDE MUNICIPAL 2020-2023

PROYECTO:

"OPTIMIZACION Y AMPLIACION DEL SISTEMA DE
TRATAMIENTO DE AGUA RESIDUAL DEL CASCO URBANO
DEL MUNICIPIO DE PALMAR - SANTANDER"

Vo.Bo.:

SECRETARIO DE PLANEACIÓN

Diseño:

ING. Liliana Chia
M.P. 68202-208853 STD

Vo.Bo.:

INTERVENTORIA

MODIFICACIONES:

I	
II	
III	
IV	
V	

FECHA:

ARCHIVO:

JUNIO DE 2020

SISTEMAS GASES.DWG

CONTIENE :

DISEÑO ESTRUCTURAL PLACAS DE SOPORTE

ESCALA:

1:50

PLANO:

10 DE 10