


G
H
I
J
K
L
M
N

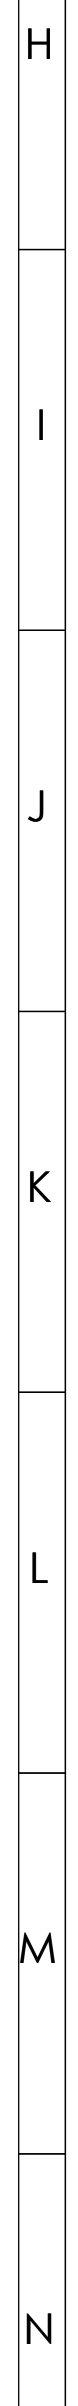

K
L
M
N



PLANO No. LEV-ARQ 5/6	REVISION No. : 0	N
	COPIA : 0	
	VERSION : 0	

N	
---	--