
REL	DESCRIPTION	ECN DR. BY
7	UPDATED TITLE BLOCK	10249 DCS/MEK

GENERAL NOTES:

1. FOR TANK DIMENSIONAL VALUES SEE "WATER & TREATMENT TANK GENERAL DIMENSIONS" DRAWING NO. 261375.
2. FOR FOUNDATION CONFIGURATIONS AND CORRESPONDING CONSTRUCTION MATERIAL REQUIREMENTS REFER TO THE PROJECT SUBMITTAL DOCUMENTATION.

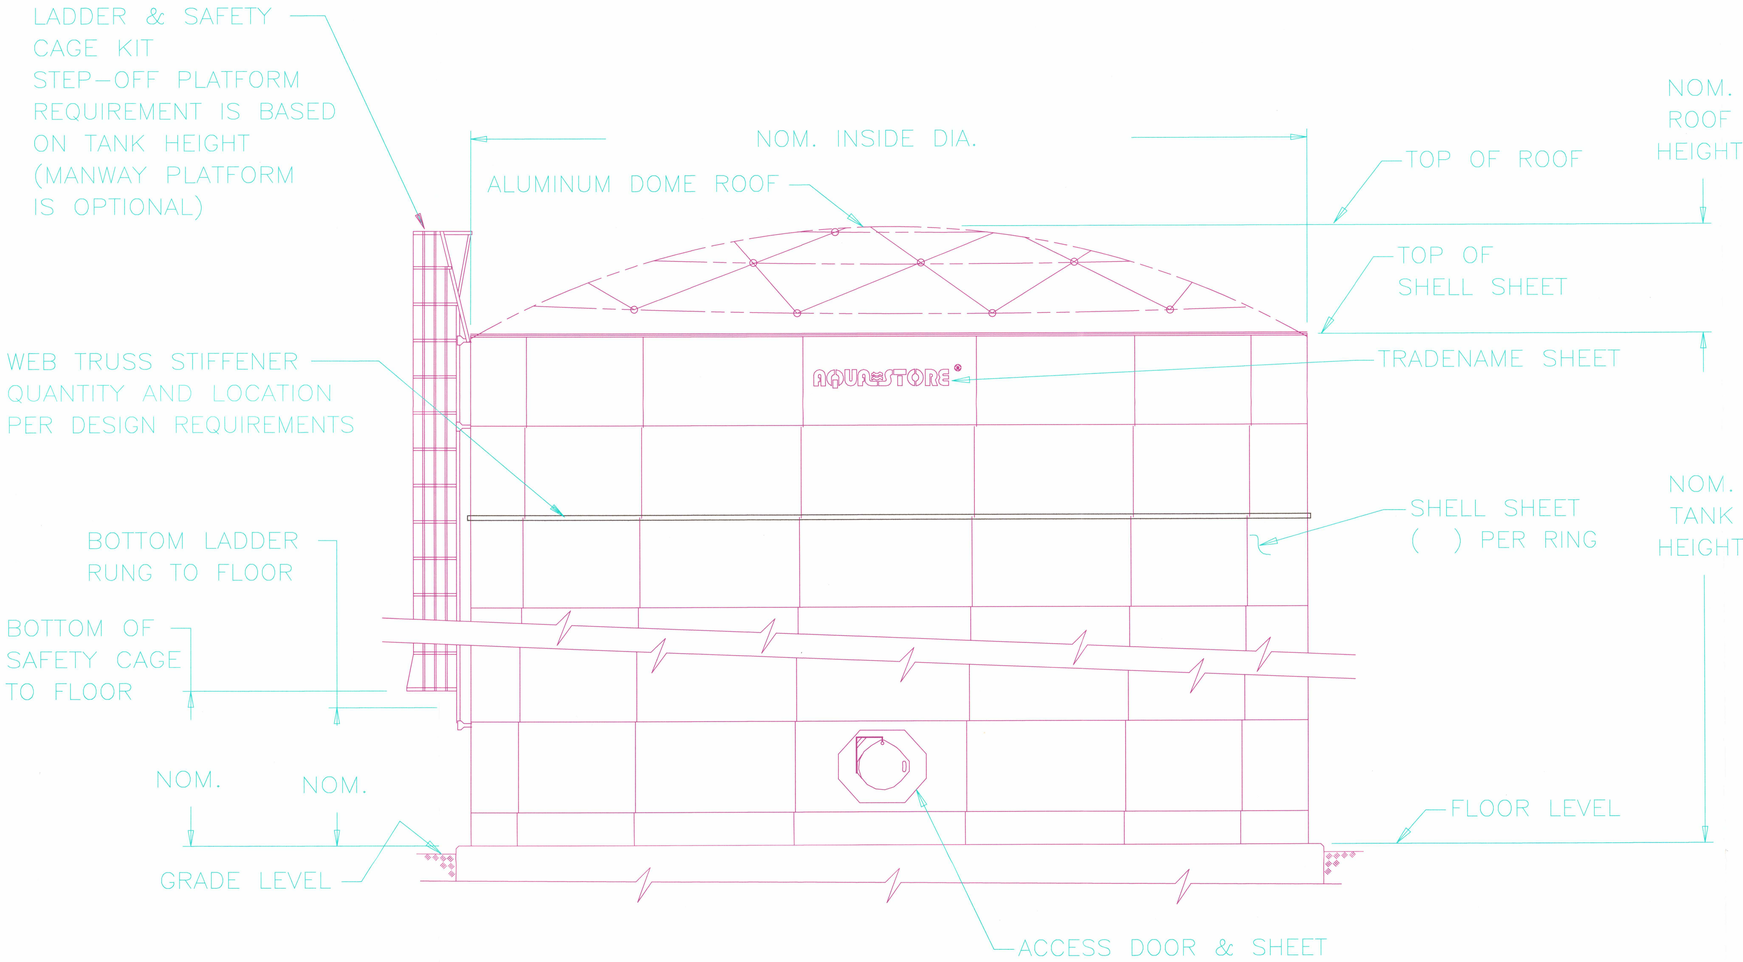

CST STORAGE

DEKALB, ILLINOIS 60115

CONFIDENTIAL
THIS DRAWING IS THE PROPRIETARY PROPERTY OF CST STORAGE AND SHALL NOT BE USED NOR REPRODUCED WITHOUT THE EXPRESS WRITTEN CONSENT OF THE COMPANY.
CST STORAGE COPYRIGHT ©2011
ALL RIGHTS RESERVED

PLANO: 5 / 5

CONSTRUCTION DETAIL WATER TANK WITH CONCRETE FOUNDATION 36' & LARGER

MECANISMO DEPARTAMENTAL
FECHA APROBACION COMITE TECNICO
APROBADO 26 OCT 2021 APROBADO
NOMBRE EVALUADOR César Mauricio Pinilla
FIRMA EVALUADOR
V.B.° DIRECTOR MECANISMO
APROBACION ☒ O RECHAZADO

DRWG NO. 261352