
VECTORWORKS EDUCATIONAL VERSION

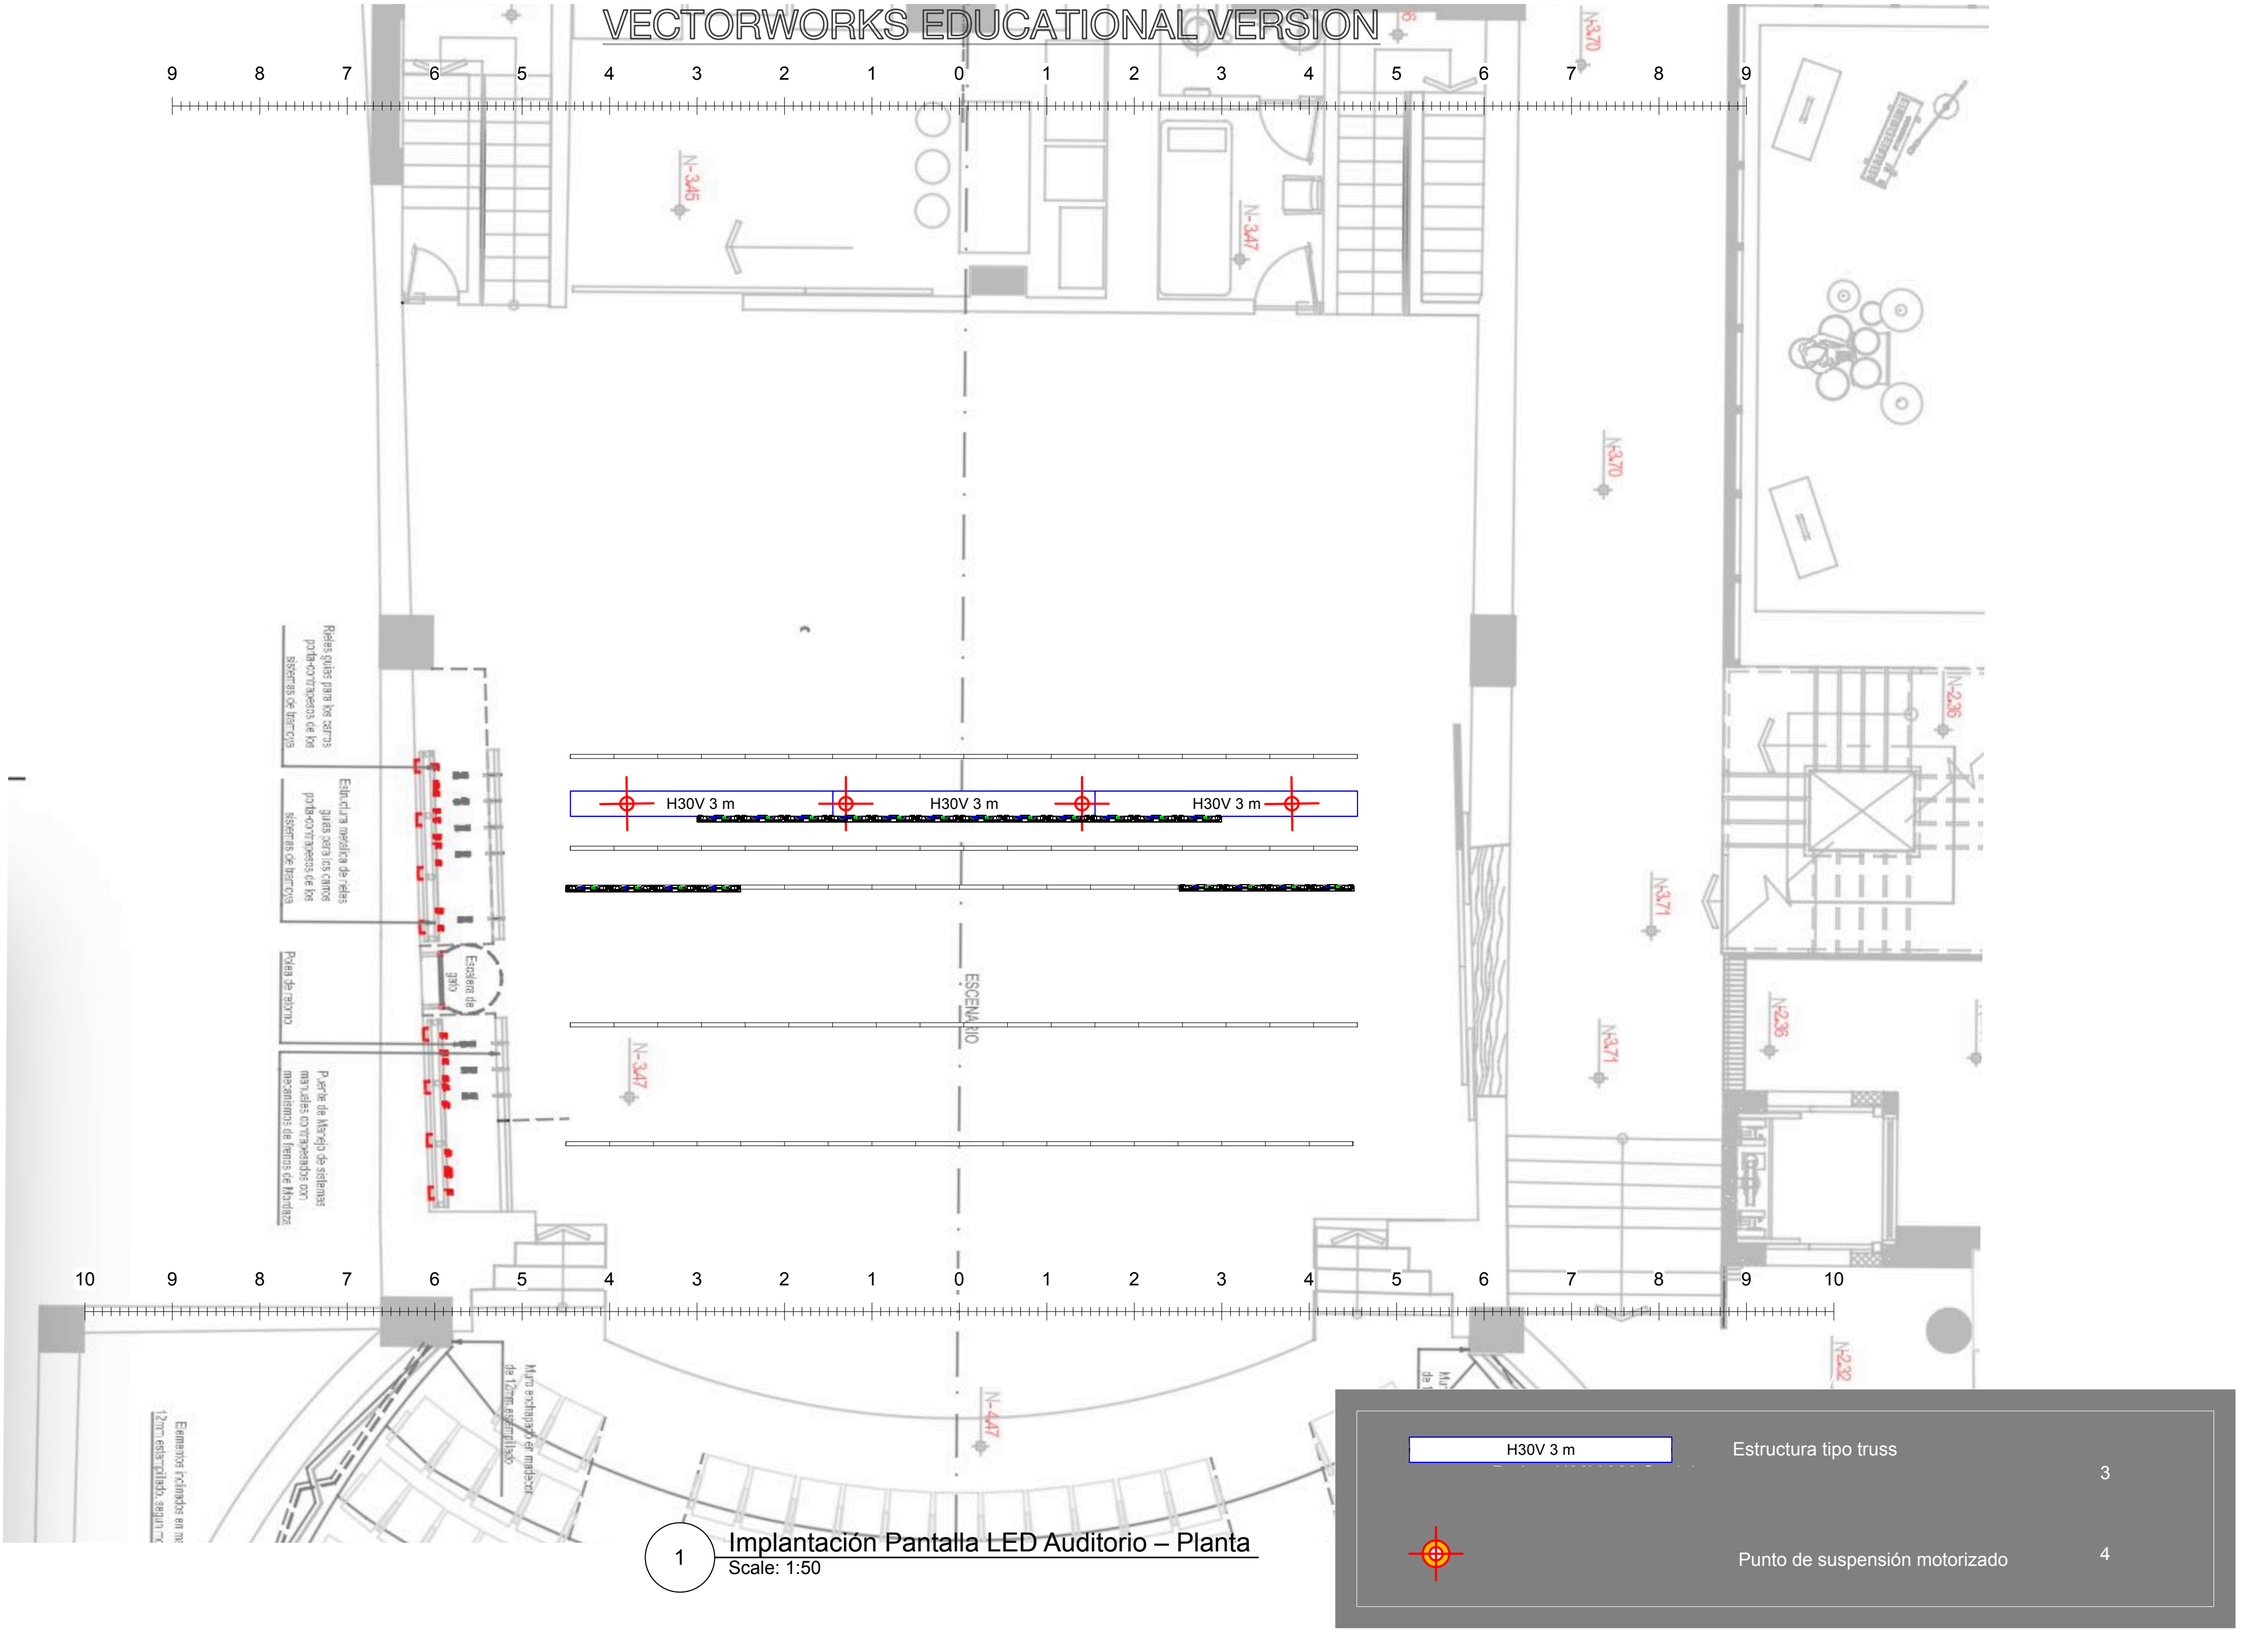

1 Implantación Pantalla LED Auditorio – Planta
Scale: 1:50

Sheet:	Scale:	Date:	Project:		Drawn By:
Sht-1 of 2	1:50	25/05/26	"pantalla led" Proyecto LEP FUGA 2026 Copy.vwx Producer: FUGA Purpose: Top View	VECTORWORKS® SPOTLIGHT	A. Camilo Duarte

VECTORWORKS EDUCATIONAL VERSION