




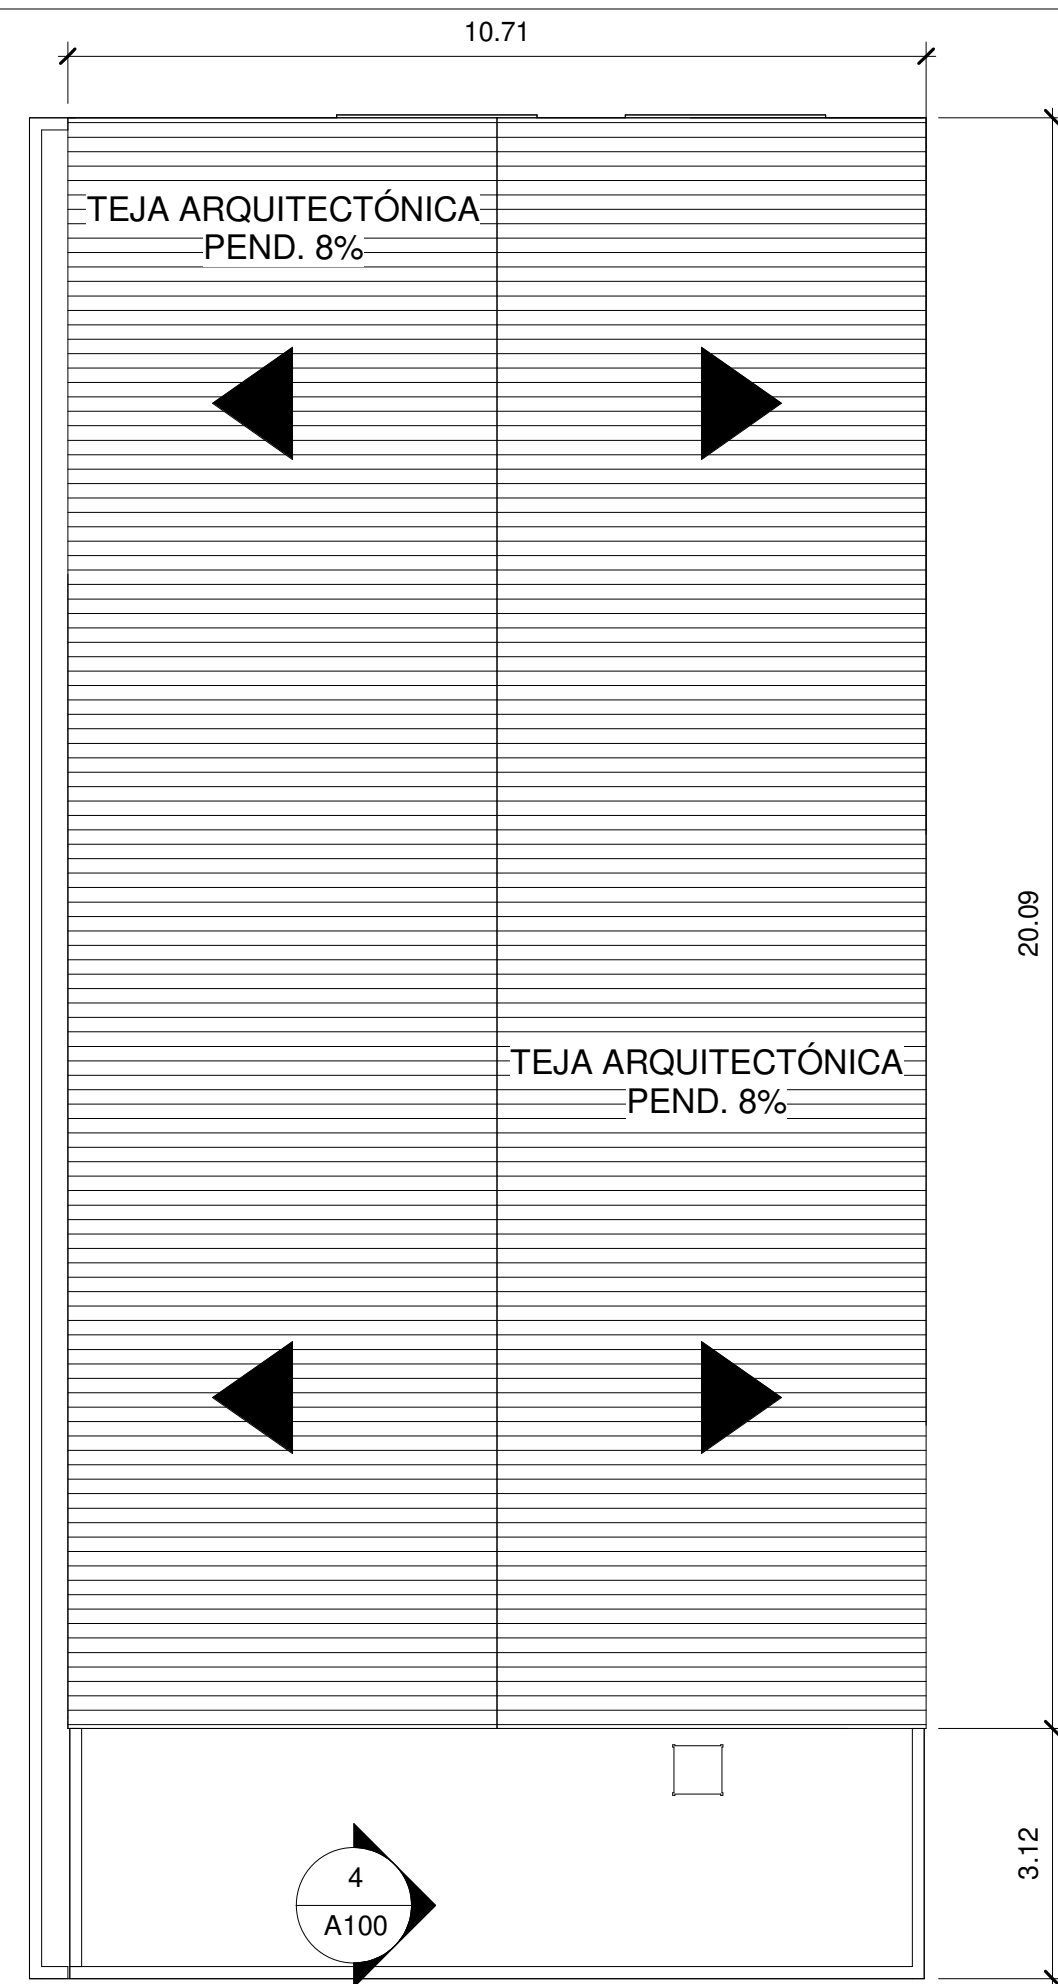


1 **Planta Cubiertas**
1 : 120

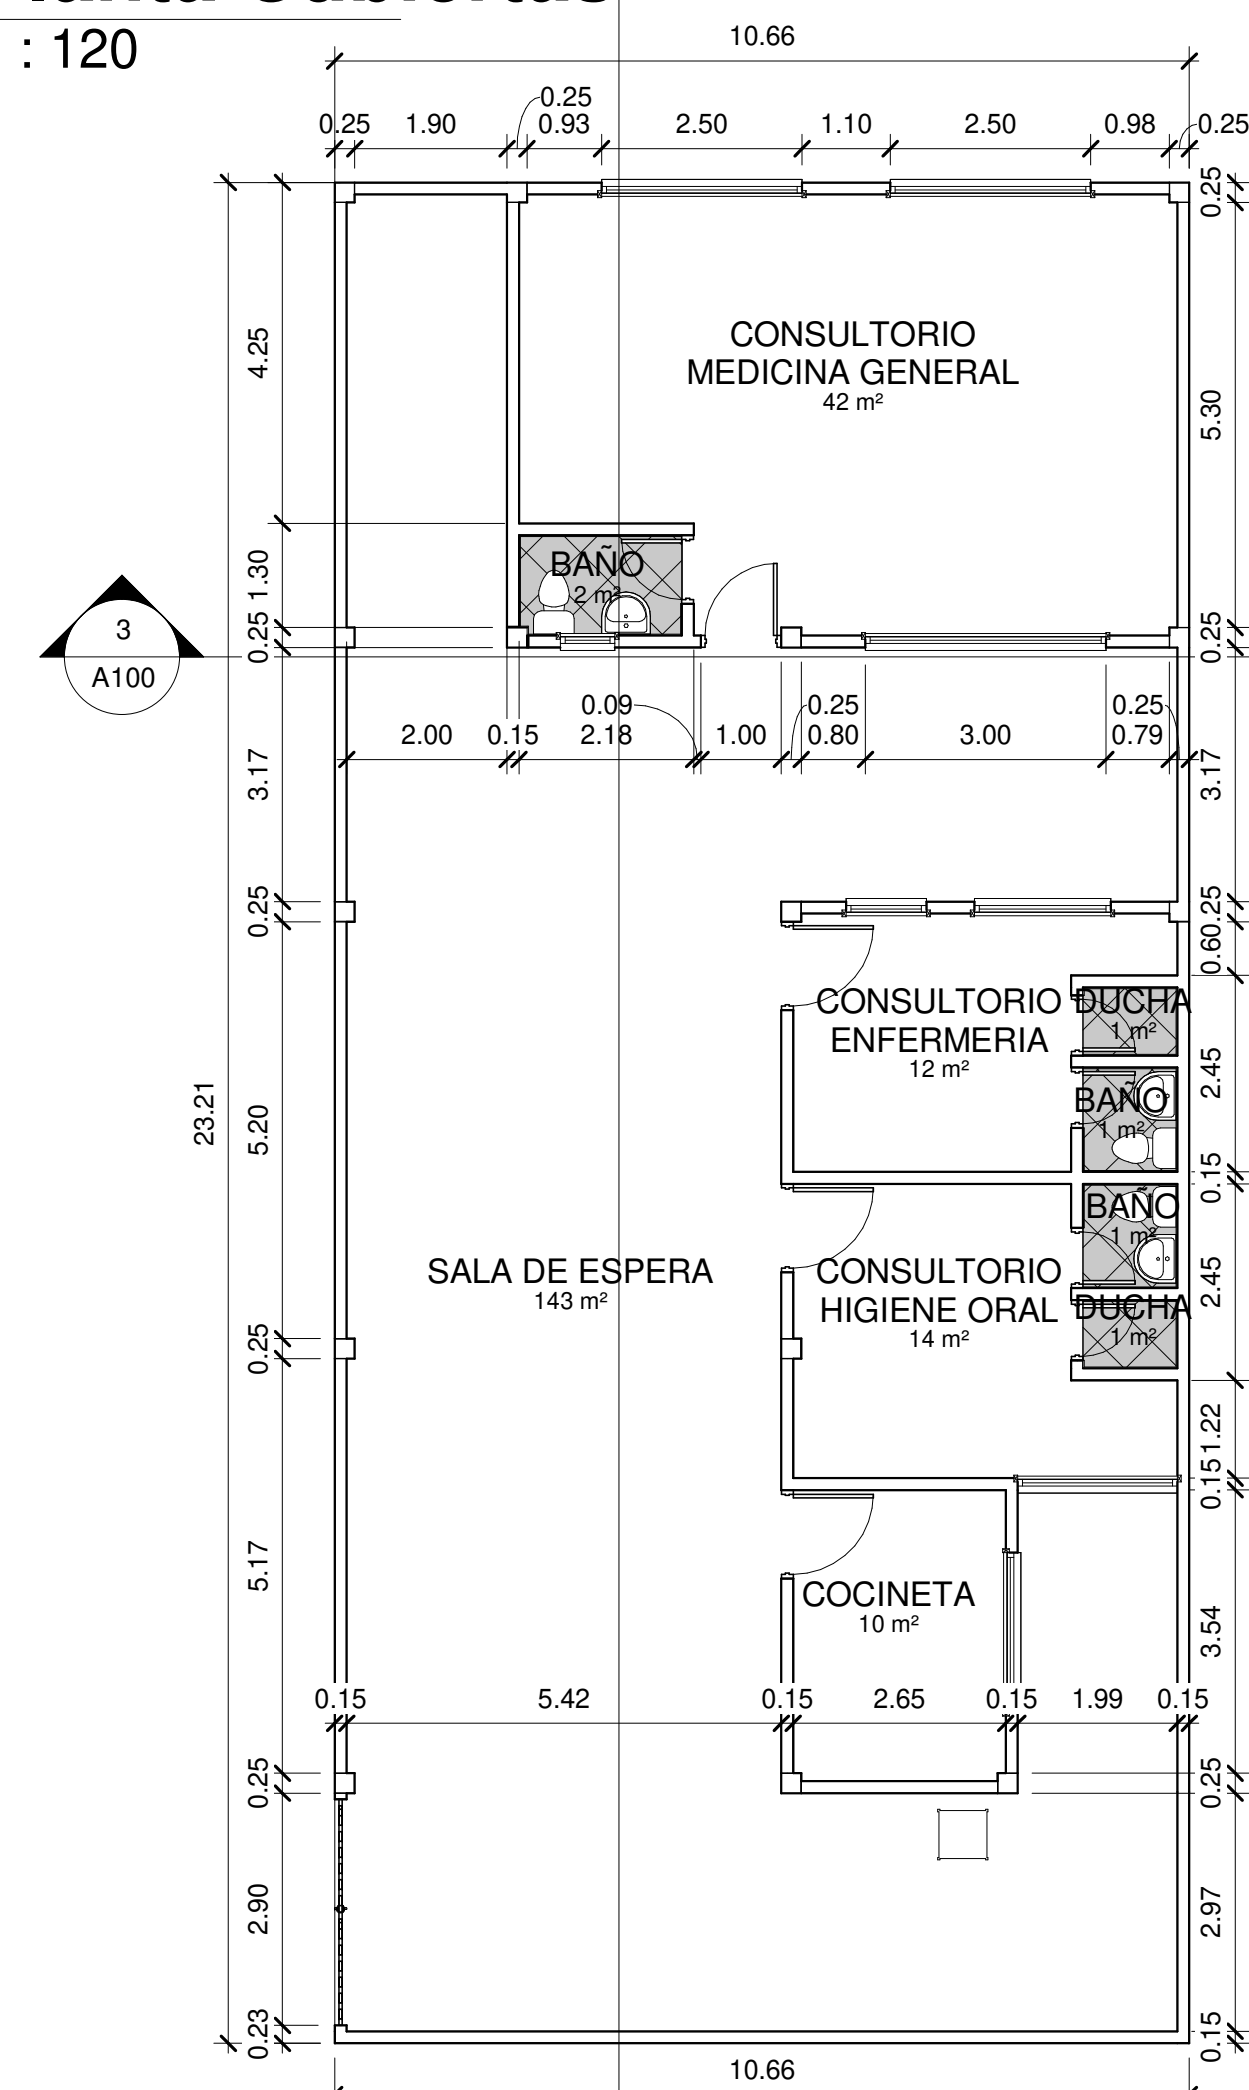


2 **Nivel 1**
1 : 120

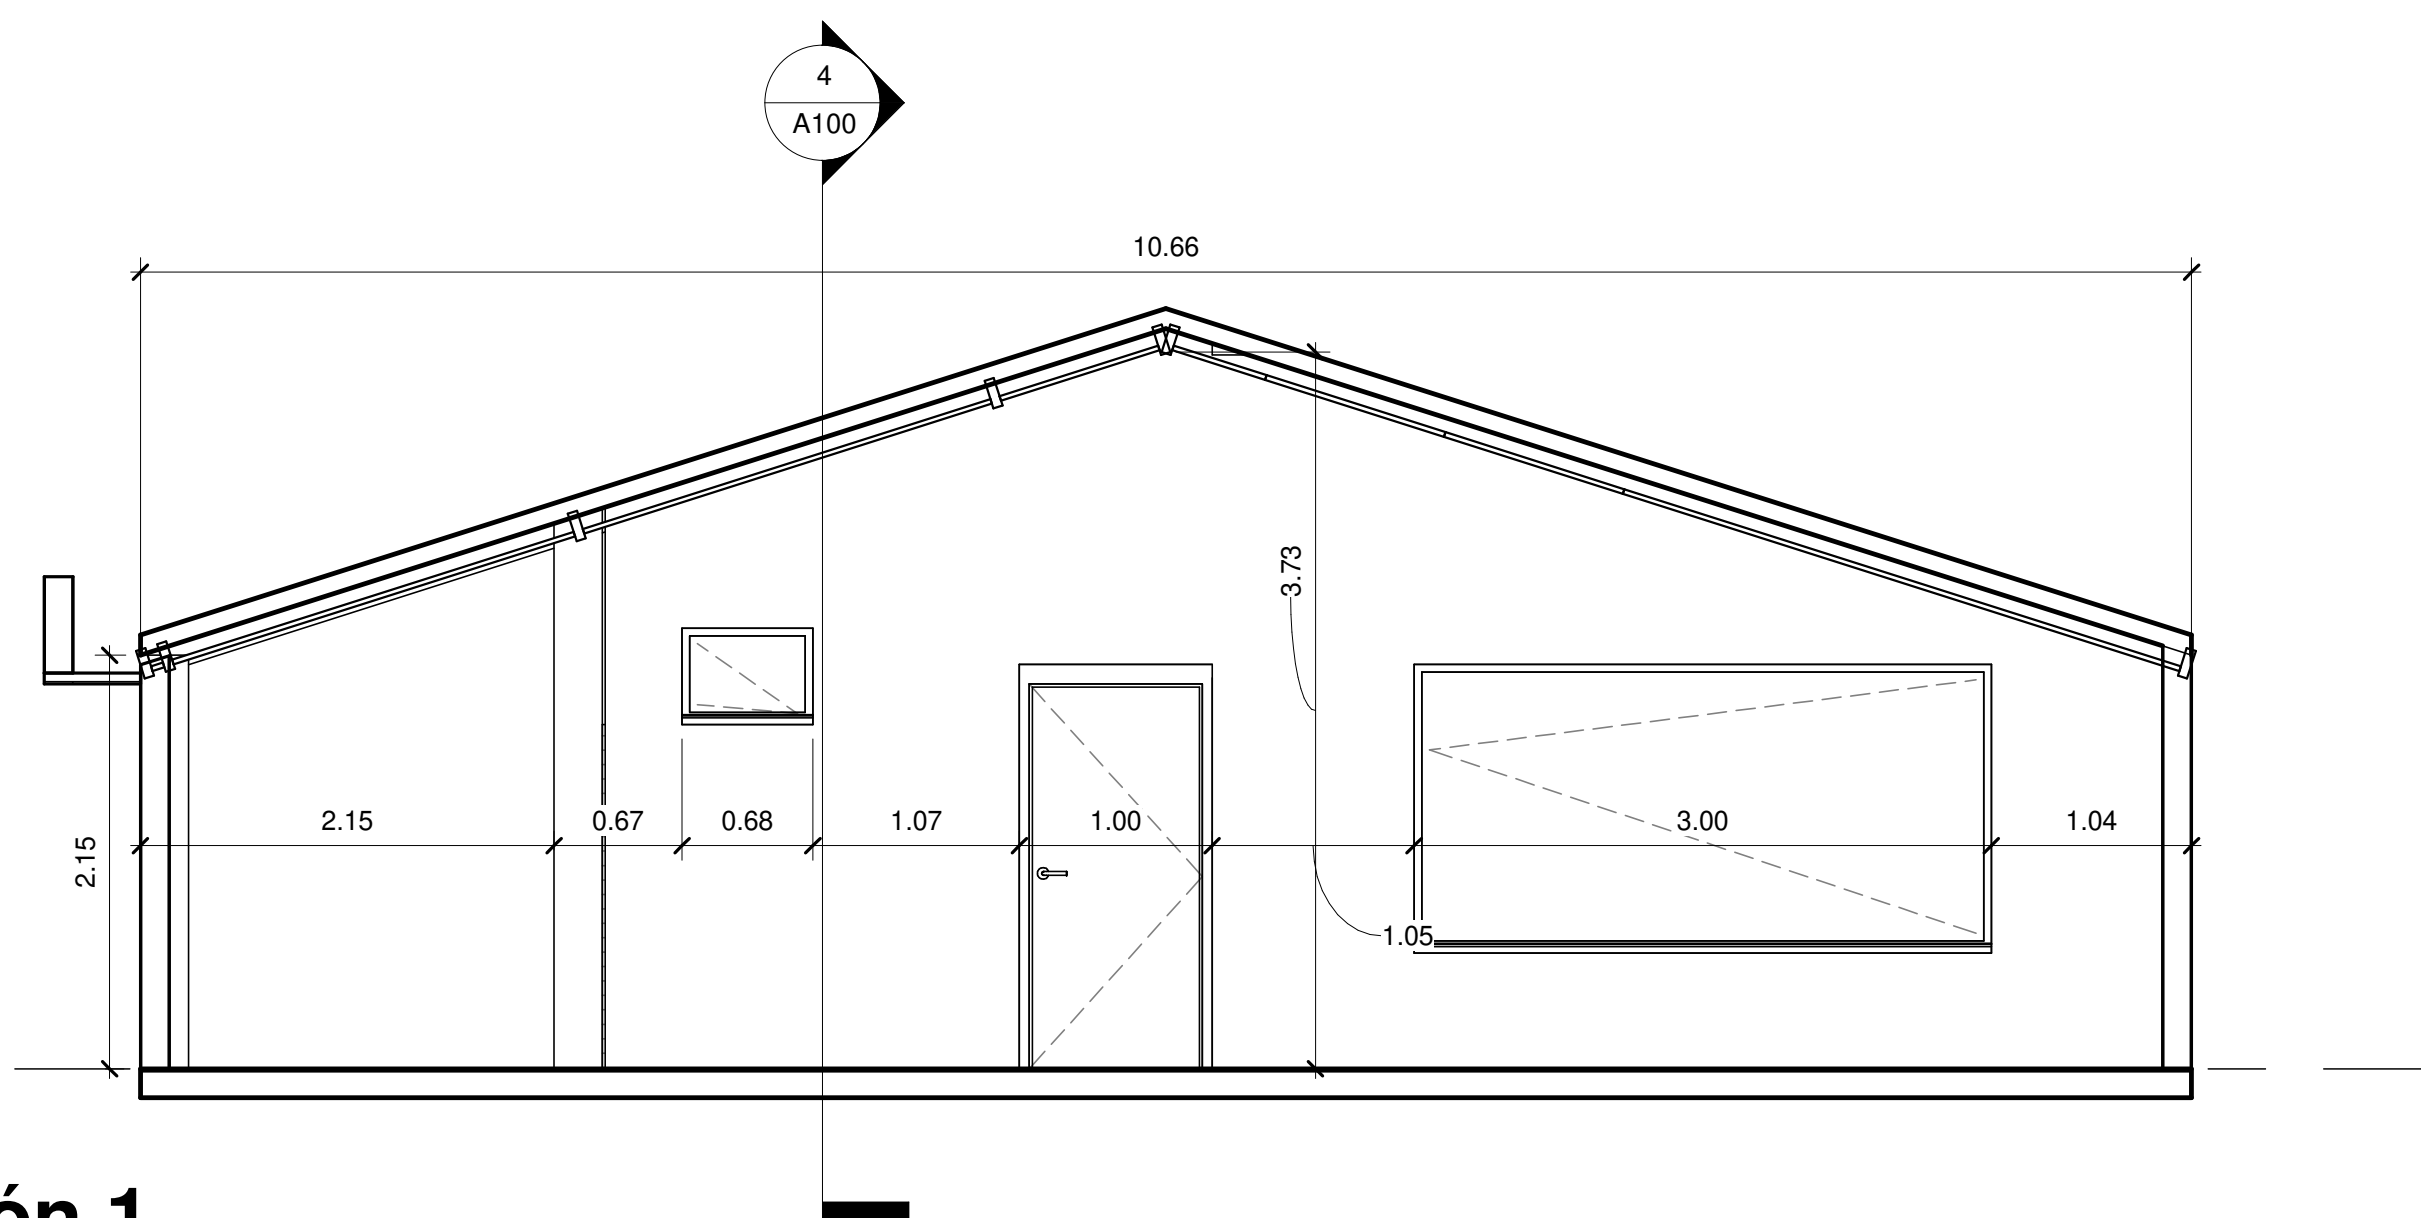

3 **Sección 1**
1 : 50

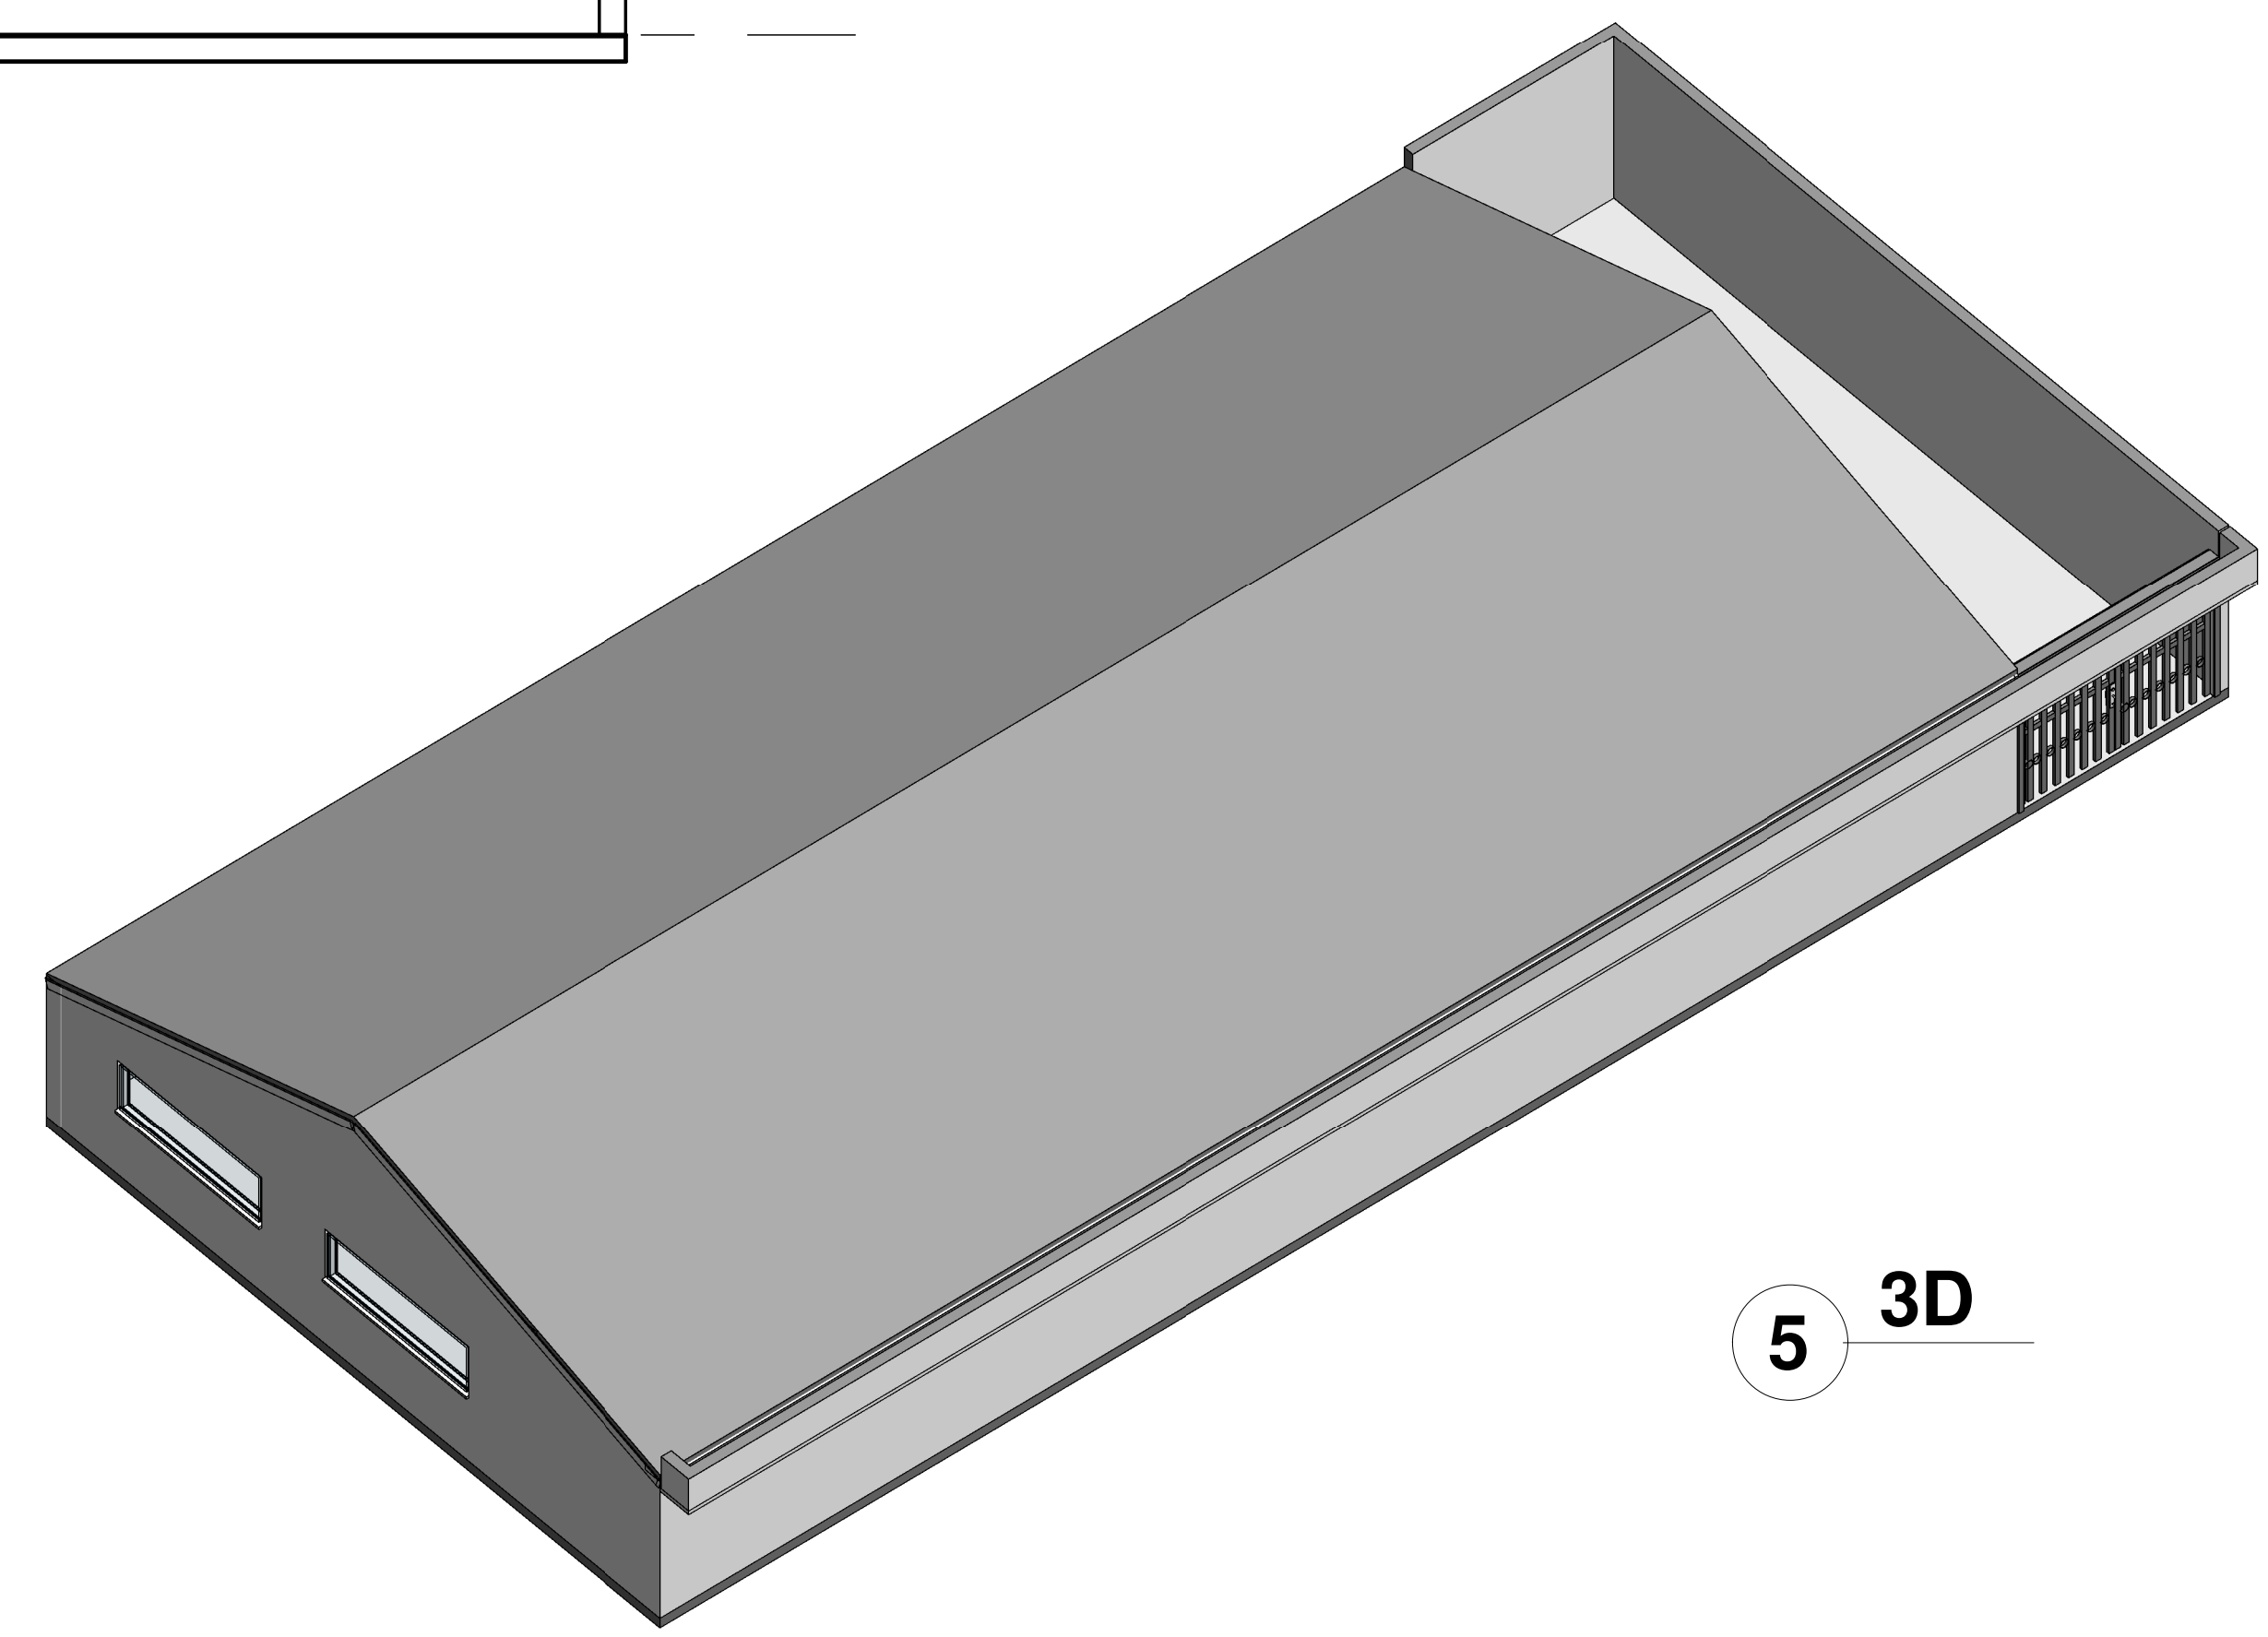

5 **3D**

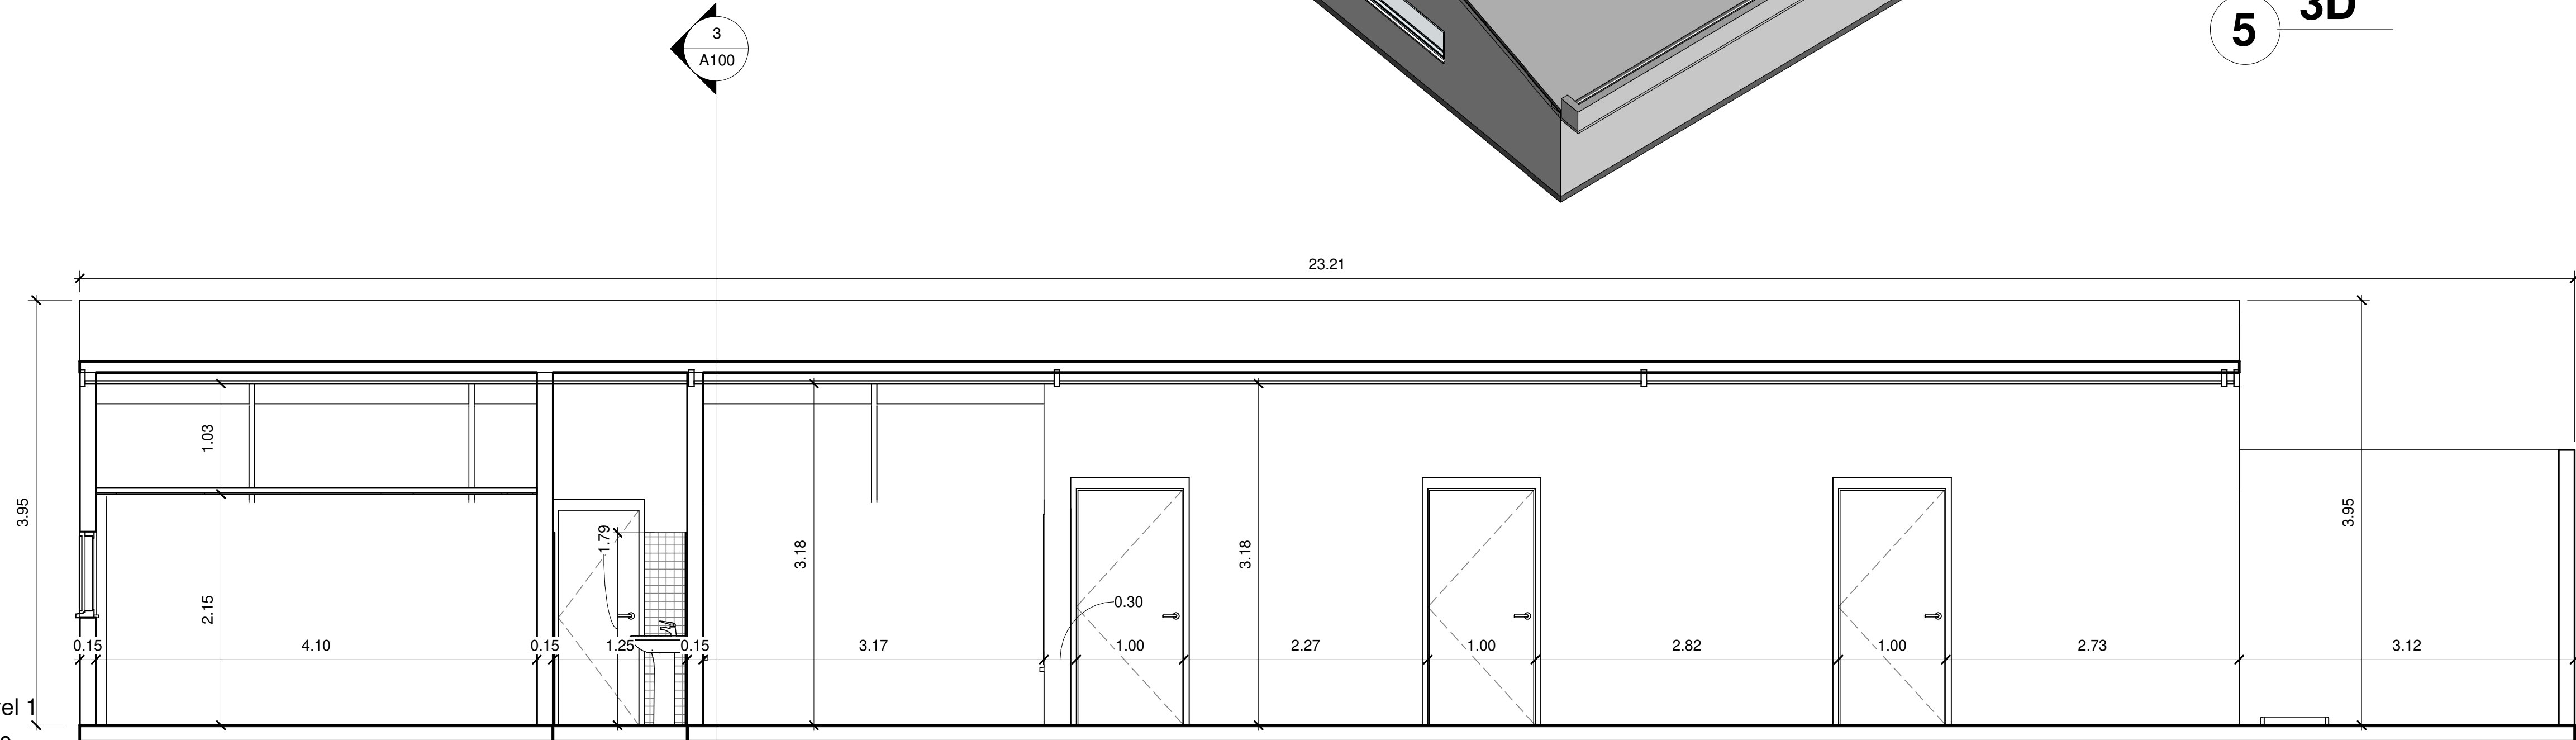

4 **Sección 2**
1 : 50