



BIBLIOTECA PUBLICA MUNICIPAL DE DIBULLA MILAGROS PADILLA DE PEÑARAN



PLANIMETRIA BIBLIOTECA

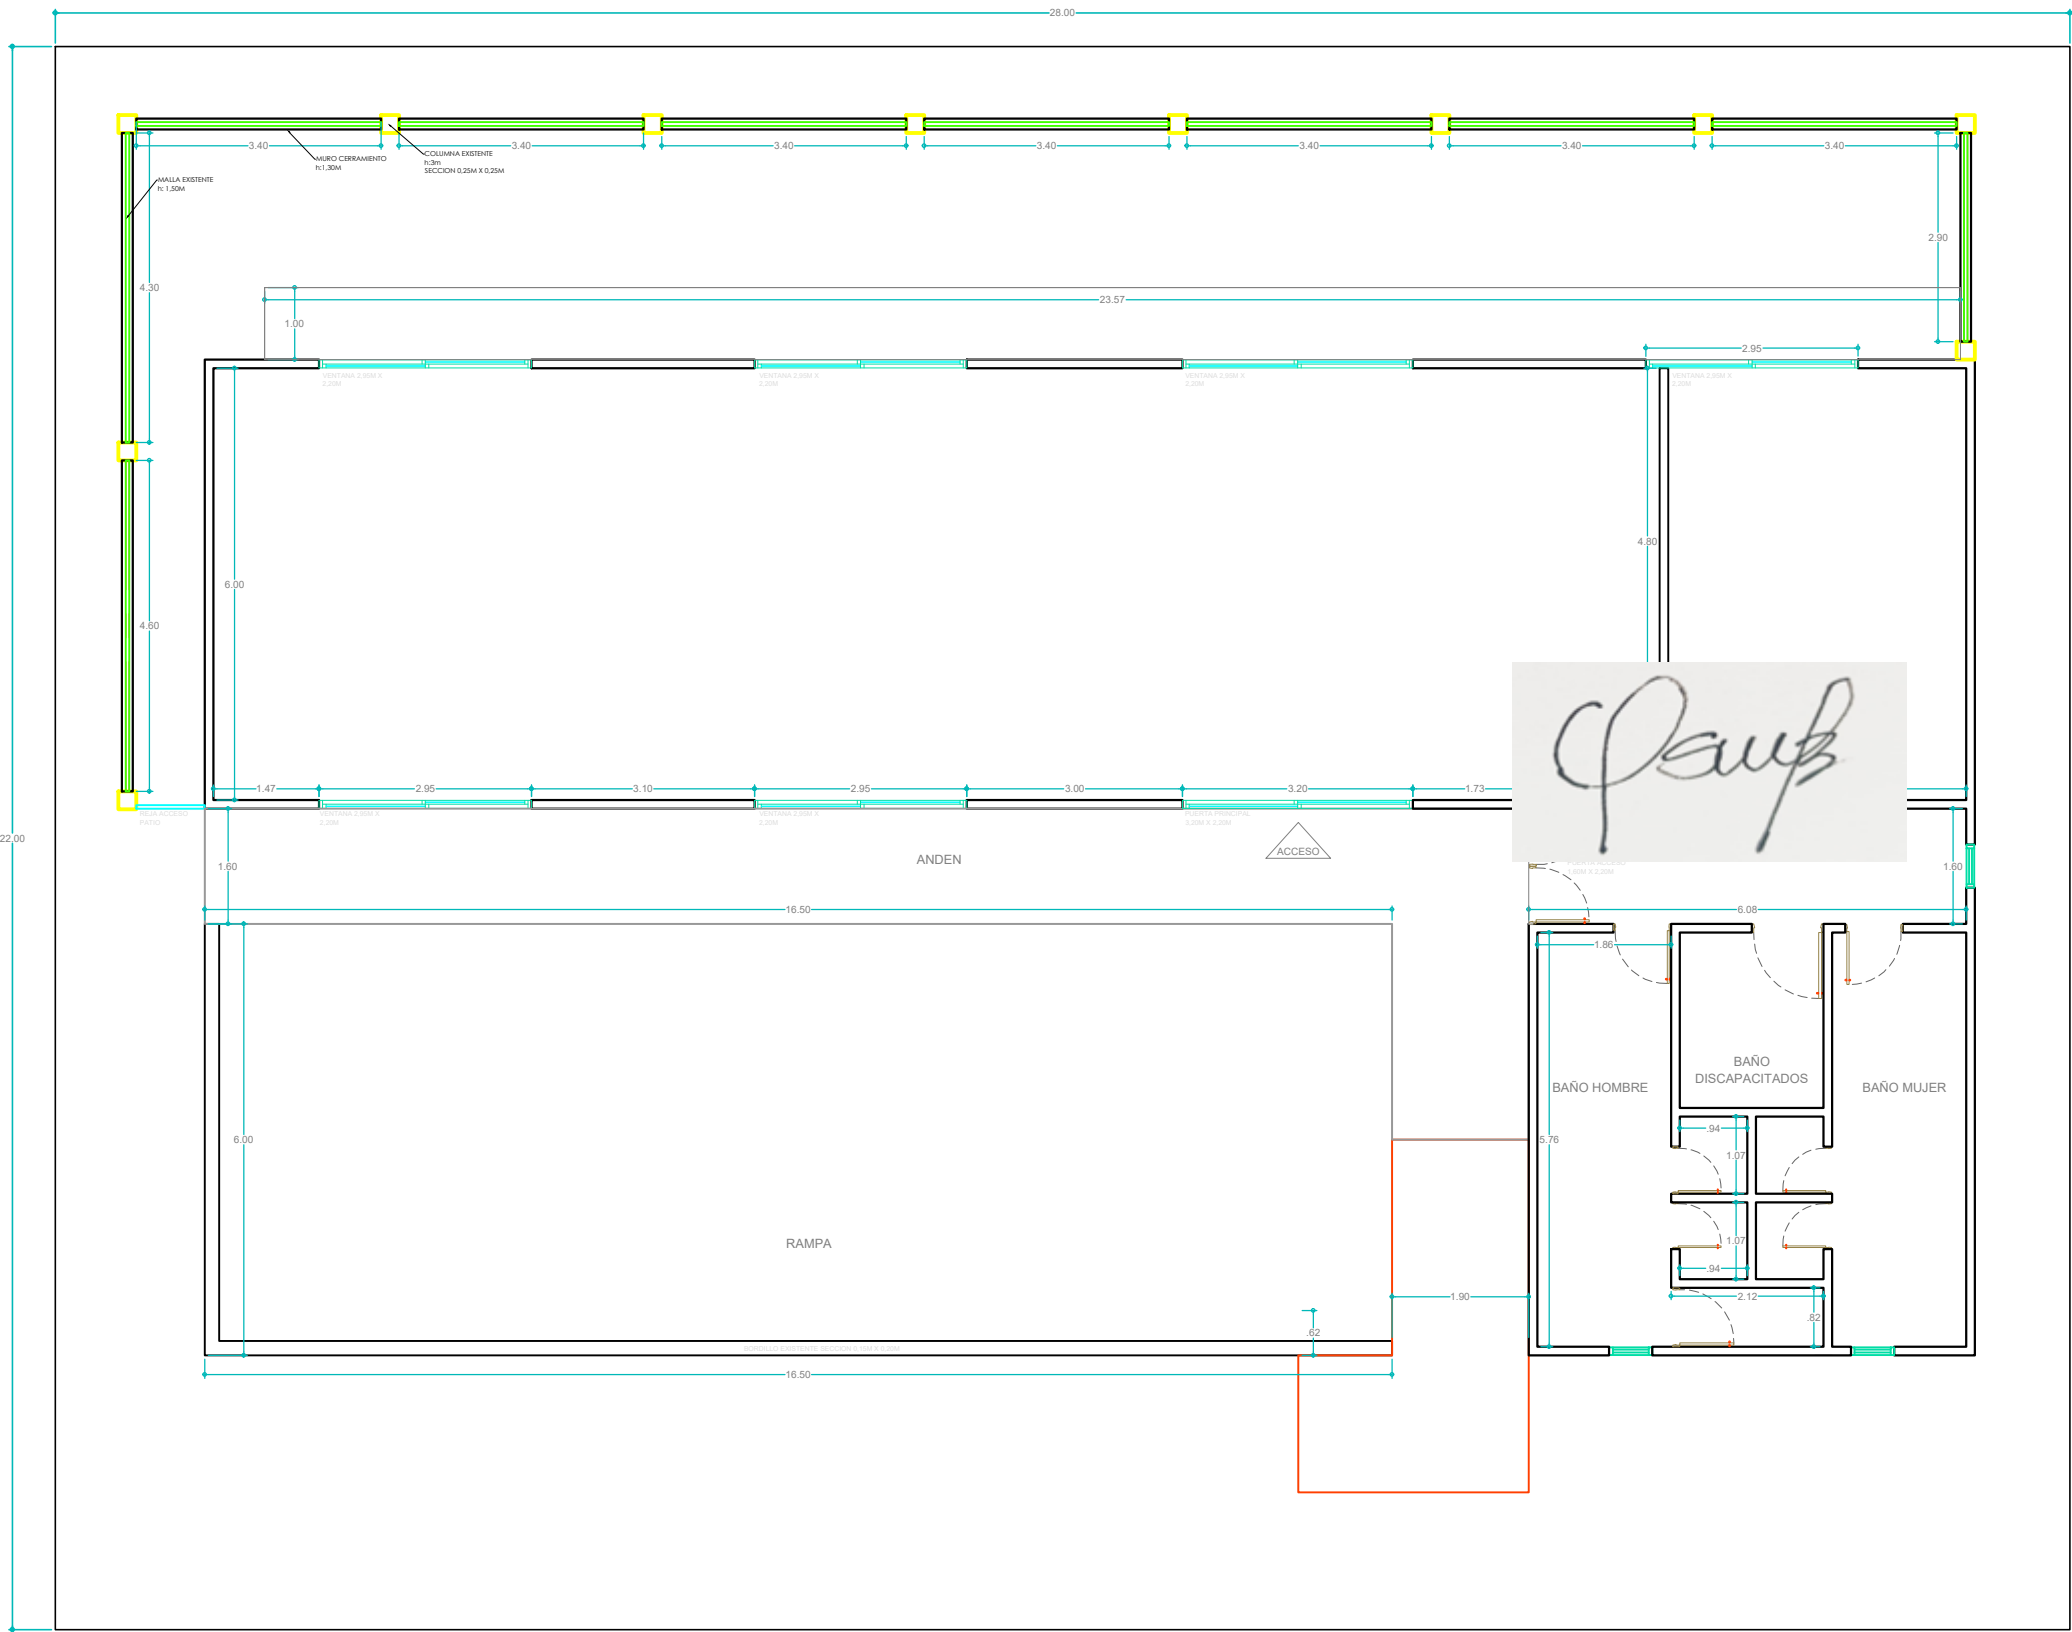

DETALLE CERRAMIENTO EXISTENTE

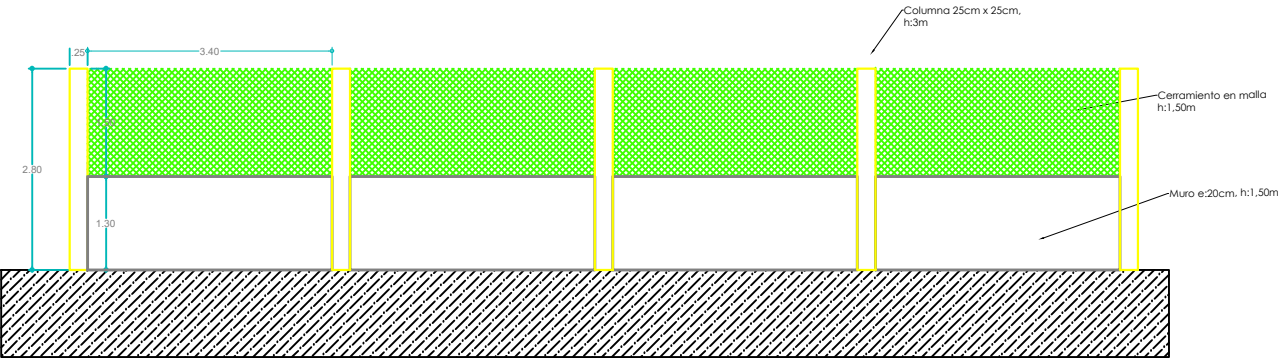

DETALLE BORDILLO H:15CM ; B:20CM

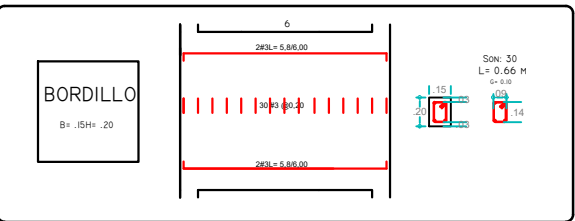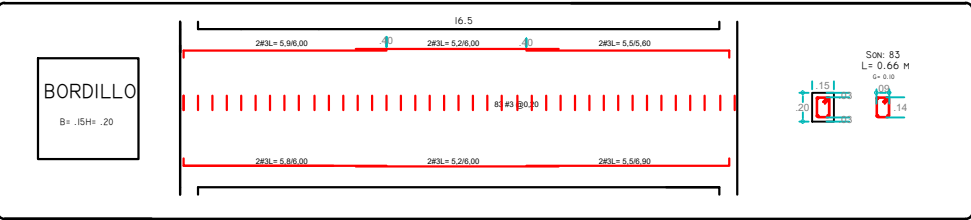

ELEMENTOS	CAN. ELE.	VARILLA	PESO (KG)	LONG (M)	CANT.	TOTAL (KG)
BORDILLO 6M	1	#3	0.557	6.00	4	13.37
ESTRIBOS @0.2	1	#3	0.557	0.66	30	11.03
BORDILLO 16.5M	1	#3	0.557	6.00	8	26.74
BORDILLO 16.5M	1	#3	0.557	5.60	4	12.48
ESTRIBOS @0.2	1	#3	0.557	0.66	83	30.51
					TOTAL	94.12

PROYECTO:
MANTENIMIENTO DE INFRAESTRUCTURA CULTURAL EN EL DEPARTAMENTO DE LA GUAJIRA (BIBLIOTECA PUBLICA MUNICIPAL DE DIBULLA MILAGROS PADILLA DE PEÑARAN, BIBLIOTECA PUBLICA RURAL DE PARAGUACHON)

DISEÑO:
ING. OSWALDO RAFAEL BARANDICA ESTRADA
INGENIERO:
ING. OSWALDO RAFAEL BARANDICA ESTRADA

Pauz

MODIFICACIONES:		
Nº	FECHA	OBSERVACIONES

CONTENIDO:
BIBLIOTECA PUBLICA MUNICIPAL DE DIBULLA MILAGROS PADILLA DE PEÑARAN - PLANIMETRIA - DETALLE BORDILLO

ESCALA:
1: 75
FECHA:
ENE 2026

PLANO:
1
DE:
7