

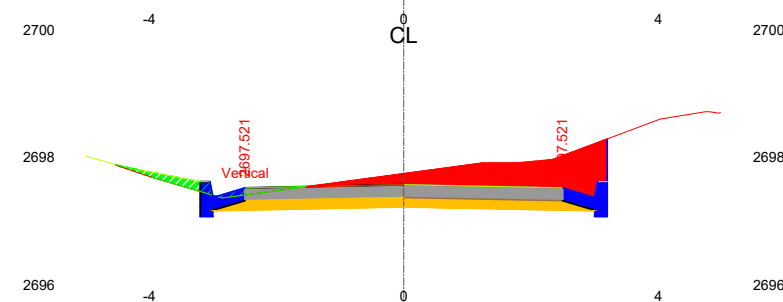


TABLA DE MATERIAL 0+100.00

NOMBRE DEL MATERIAL	ÁREA	VOLUMEN	VOLUMEN ACUMULADO
CORTE	1.45	6.33	193.35
RELLENO	0.23	9.26	51.88
RIOSTRA	0.00	0.00	65.24
PIEDRA PEGADA	0.00	0.00	0.00
CONCRETO	1.00	5.00	67.50
CUNETA	0.41	2.04	27.51
SUB BASE	0.83	4.15	56.03

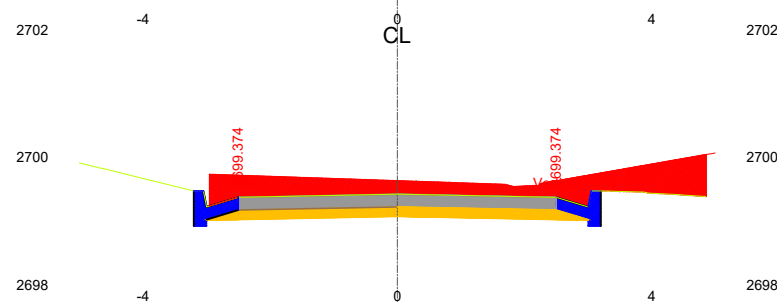


TABLA DE MATERIAL 0+115.00

NOMBRE DEL MATERIAL	ÁREA	VOLUMEN	VOLUMEN ACUMULADO
CORTE	2.40	12.04	225.08
RELLENO	0.00	0.00	52.45
RIOSTRA	0.00	0.00	75.28
PIEDRA PEGADA	0.00	0.00	0.00
CONCRETO	1.00	5.00	77.50
CUNETA	0.41	2.04	31.58
SUB BASE	0.83	4.15	64.33

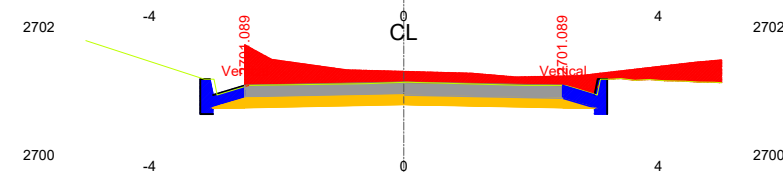


TABLA DE MATERIAL 0+130.00

NOMBRE DEL MATERIAL	ÁREA	VOLUMEN	VOLUMEN ACUMULADO
CORTE	1.71	7.44	249.94
RELLENO	0.00	0.00	52.45
RIOSTRA	0.00	0.00	85.32
PIEDRA PEGADA	0.00	0.00	0.00
CONCRETO	1.00	5.00	87.50
CUNETA	0.41	2.04	35.66
SUB BASE	0.83	4.15	72.63

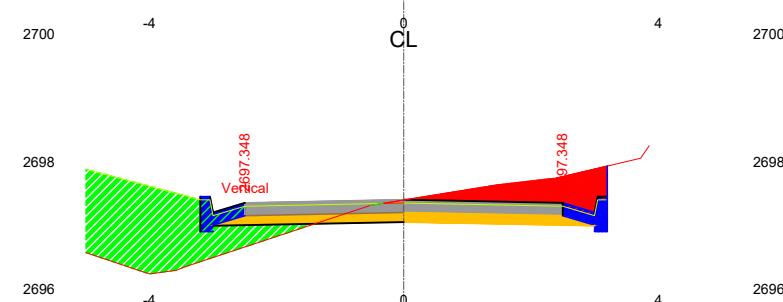


TABLA DE MATERIAL 0+095.00

NOMBRE DEL MATERIAL	ÁREA	VOLUMEN	VOLUMEN ACUMULADO
CORTE	1.08	3.64	187.02
RELLENO	3.47	13.87	42.62
RIOSTRA	0.00	5.02	65.24
PIEDRA PEGADA	0.00	0.00	0.00
CONCRETO	1.00	2.50	62.50
CUNETA	0.41	1.02	25.47
SUB BASE	0.83	2.07	51.88

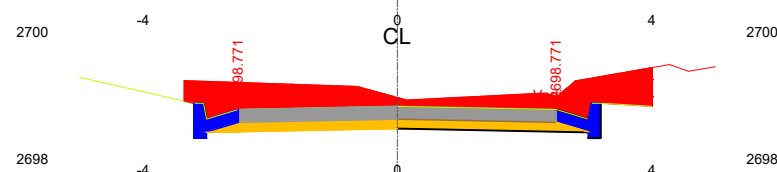


TABLA DE MATERIAL 0+110.00

NOMBRE DEL MATERIAL	ÁREA	VOLUMEN	VOLUMEN ACUMULADO
CORTE	2.41	11.03	213.04
RELLENO	0.00	0.00	52.45
RIOSTRA	0.00	5.02	75.28
PIEDRA PEGADA	0.00	0.00	0.00
CONCRETO	1.00	2.50	72.50
CUNETA	0.41	1.02	29.54
SUB BASE	0.83	2.07	60.18

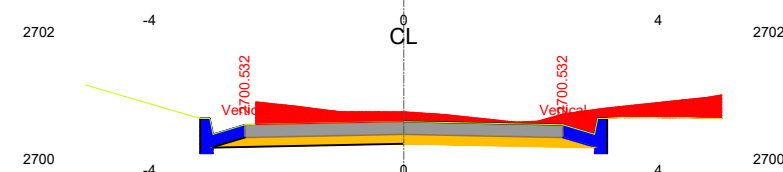


TABLA DE MATERIAL 0+125.00

NOMBRE DEL MATERIAL	ÁREA	VOLUMEN	VOLUMEN ACUMULADO
CORTE	1.38	7.38	242.50
RELLENO	0.00	0.00	52.45
RIOSTRA	0.00	5.02	85.32
PIEDRA PEGADA	0.00	0.00	0.00
CONCRETO	1.00	2.50	82.50
CUNETA	0.41	1.02	33.62
SUB BASE	0.83	2.07	68.48

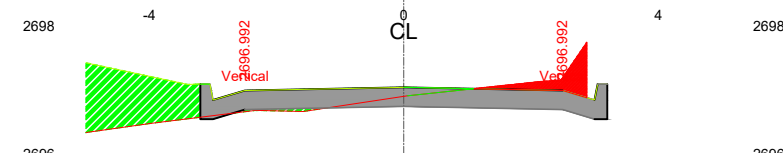


TABLA DE MATERIAL 0+090.00

NOMBRE DEL MATERIAL	ÁREA	VOLUMEN	VOLUMEN ACUMULADO
CORTE	0.33	4.63	183.38
RELLENO	2.42	9.23	28.75
RIOSTRA	2.01	5.02	60.23
PIEDRA PEGADA	0.00	0.00	0.00
CONCRETO	0.00	2.50	60.00
CUNETA	0.00	1.02	24.45
SUB BASE	0.00	2.07	49.80

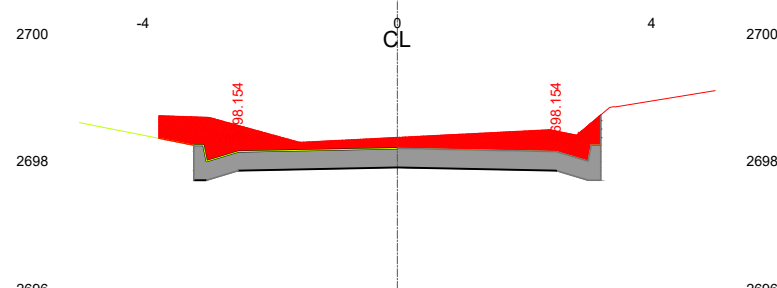


TABLA DE MATERIAL 0+105.00

NOMBRE DEL MATERIAL	ÁREA	VOLUMEN	VOLUMEN ACUMULADO
CORTE	2.00	8.66	202.01
RELLENO	0.00	0.56	52.45
RIOSTRA	2.01	5.02	70.26
PIEDRA PEGADA	0.00	0.00	0.00
CONCRETO	0.00	2.50	70.00
CUNETA	0.00	1.02	28.53
SUB BASE	0.00	2.08	58.10

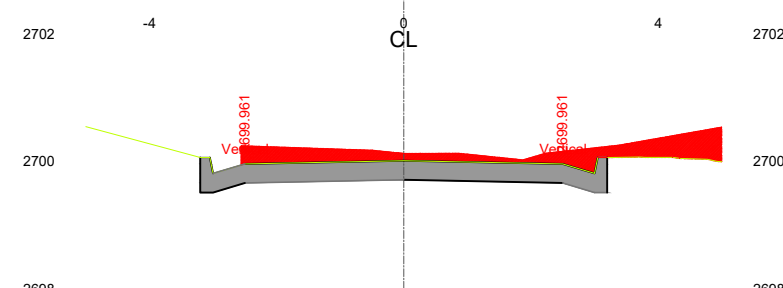


TABLA DE MATERIAL 0+120.00

NOMBRE DEL MATERIAL	ÁREA	VOLUMEN	VOLUMEN ACUMULADO
CORTE	1.61	10.03	235.11
RELLENO	0.00	0.00	52.45
RIOSTRA	2.01	5.02	80.30
PIEDRA PEGADA	0.00	0.00	0.00
CONCRETO	0.00	2.50	80.00
CUNETA	0.00	1.02	32.60
SUB BASE	0.00	2.08	66.40

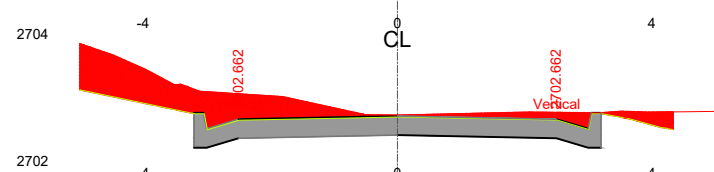


TABLA DE MATERIAL o+145.00

NOMBRE DEL MATERIAL	ÁREA	VOLUMEN	VOLUMEN ACUMULADO
CORTE	2.36	10.20	276.13
RELLENO	0.00	0.00	52.45
RIOSTRA	2.01	5.02	100.38
PIEDRA PEGADA	0.00	0.00	0.00
CONCRETO	0.00	2.50	95.00
CUNETA	0.00	1.02	38.71
SUB BASE	0.00	2.07	78.85

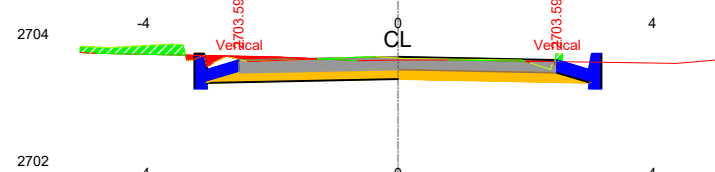


TABLA DE MATERIAL o+160.00

NOMBRE DEL MATERIAL	ÁREA	VOLUMEN	VOLUMEN ACUMULADO
CORTE	0.14	0.80	287.66
RELLENO	0.30	0.75	53.46
RIOSTRA	0.00	5.02	125.47
PIEDRA PEGADA	0.00	0.00	0.00
CONCRETO	1.00	2.50	97.50
CUNETA	0.41	1.02	39.73
SUB BASE	0.83	2.07	80.93

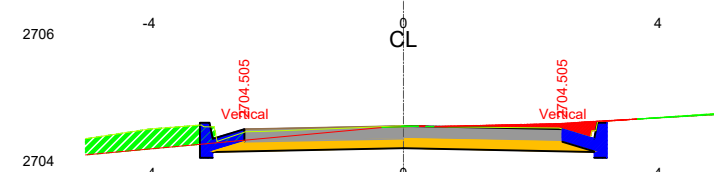


TABLA DE MATERIAL o+175.00

NOMBRE DEL MATERIAL	ÁREA	VOLUMEN	VOLUMEN ACUMULADO
CORTE	0.16	0.63	288.70
RELLENO	0.80	1.82	60.38
RIOSTRA	0.00	0.00	135.51
PIEDRA PEGADA	0.00	0.00	0.00
CONCRETO	1.00	5.00	107.50
CUNETA	0.41	2.04	43.81
SUB BASE	0.83	4.15	89.23

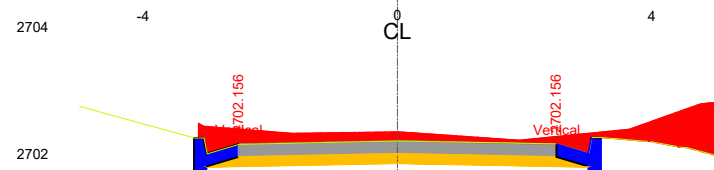


TABLA DE MATERIAL o+140.00

NOMBRE DEL MATERIAL	ÁREA	VOLUMEN	VOLUMEN ACUMULADO
CORTE	1.71	8.13	265.93
RELLENO	0.00	0.00	52.45
RIOSTRA	0.00	5.02	95.36
PIEDRA PEGADA	0.00	0.00	0.00
CONCRETO	1.00	2.50	92.50
CUNETA	0.41	1.02	37.69
SUB BASE	0.83	2.07	76.78

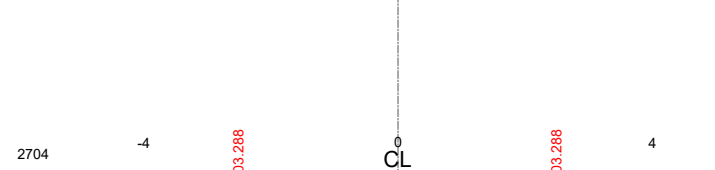


TABLA DE MATERIAL o+155.00

NOMBRE DEL MATERIAL	ÁREA	VOLUMEN	VOLUMEN ACUMULADO
CORTE	0.22	2.58	286.87
RELLENO	0.12	0.27	52.72
RIOSTRA	2.01	10.04	120.45
PIEDRA PEGADA	0.00	0.00	0.00
CONCRETO	0.00	0.00	95.00
CUNETA	0.00	0.00	38.71
SUB BASE	0.00	0.00	78.85

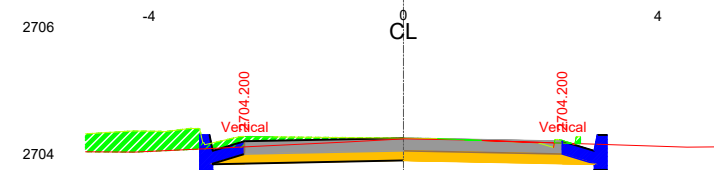


TABLA DE MATERIAL o+170.00

NOMBRE DEL MATERIAL	ÁREA	VOLUMEN	VOLUMEN ACUMULADO
CORTE	0.01	0.09	288.07
RELLENO	0.90	3.16	58.56
RIOSTRA	0.00	5.02	135.51
PIEDRA PEGADA	0.00	0.00	0.00
CONCRETO	1.00	2.50	102.50
CUNETA	0.41	1.02	41.77
SUB BASE	0.83	2.07	85.08

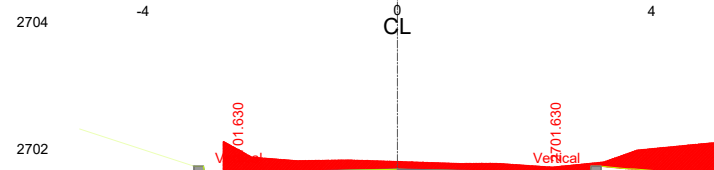


TABLA DE MATERIAL o+135.00

NOMBRE DEL MATERIAL	ÁREA	VOLUMEN	VOLUMEN ACUMULADO
CORTE	1.54	7.86	257.80
RELLENO	0.00	0.00	52.45
RIOSTRA	2.01	5.02	90.34
PIEDRA PEGADA	0.00	0.00	0.00
CONCRETO	0.00	2.50	90.00
CUNETA	0.00	1.02	36.68
SUB BASE	0.00	2.07	74.70

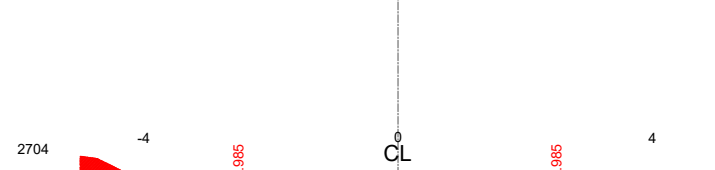


TABLA DE MATERIAL o+150.00

NOMBRE DEL MATERIAL	ÁREA	VOLUMEN	VOLUMEN ACUMULADO
CORTE	0.90	8.16	284.29
RELLENO	0.00	0.00	52.45
RIOSTRA	2.01	10.04	110.41
PIEDRA PEGADA	0.00	0.00	0.00
CONCRETO	0.00	0.00	95.00
CUNETA	0.00	0.00	38.71
SUB BASE	0.00	0.00	78.85

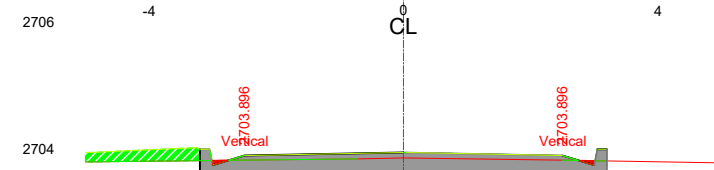
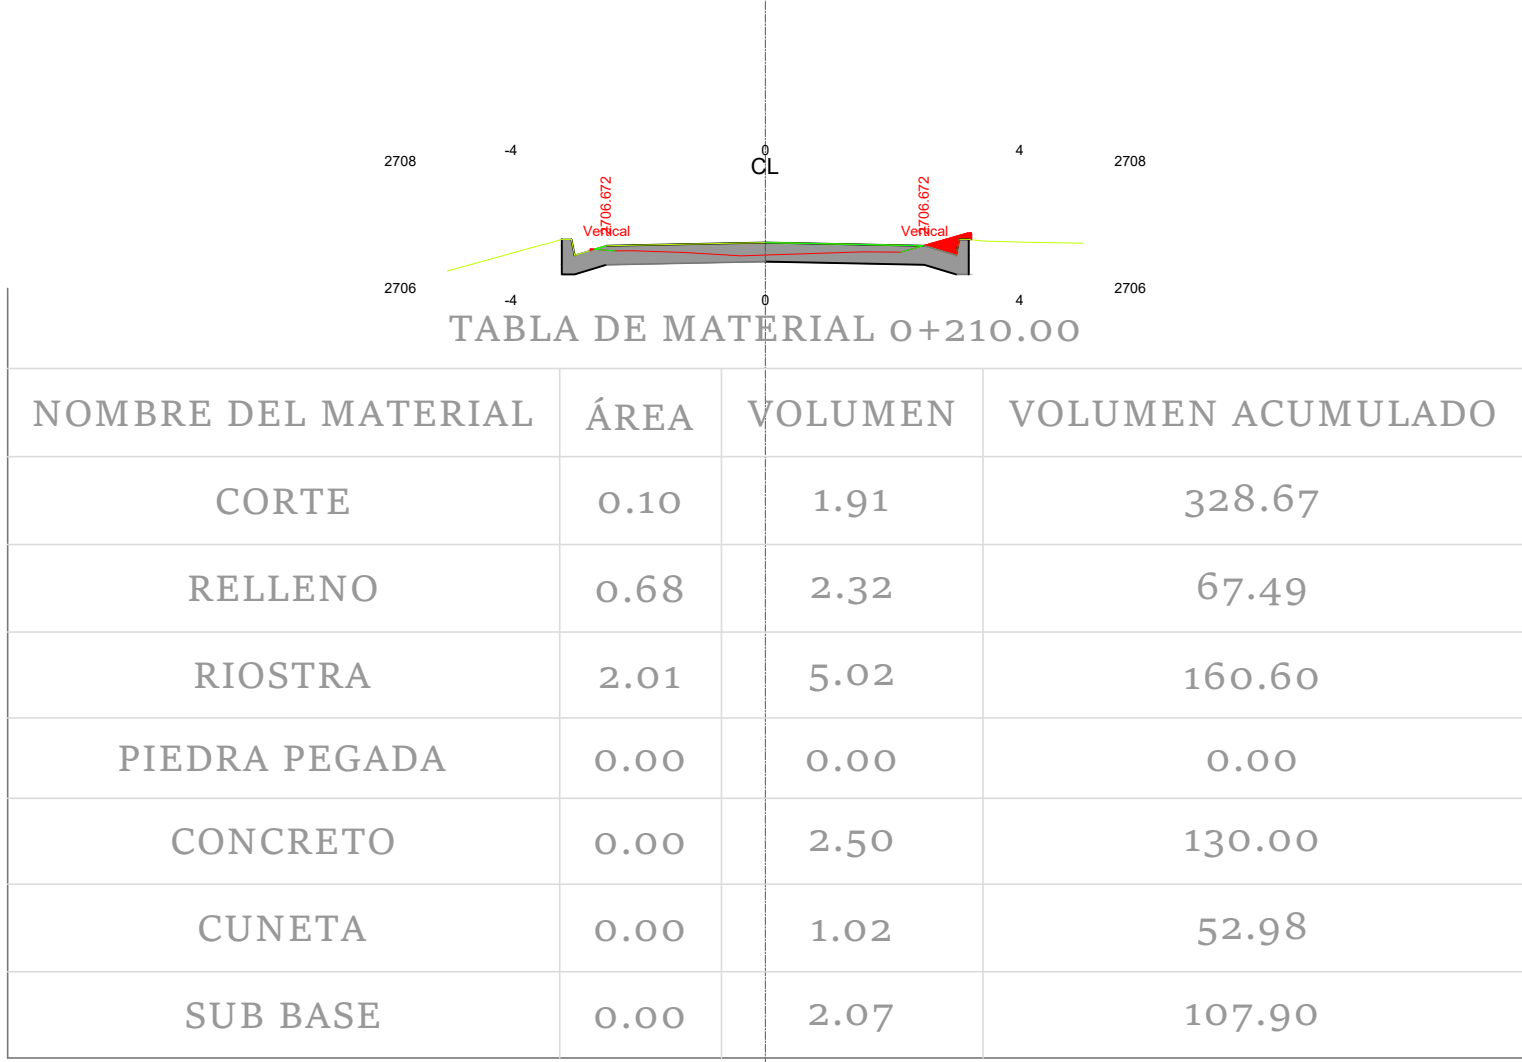
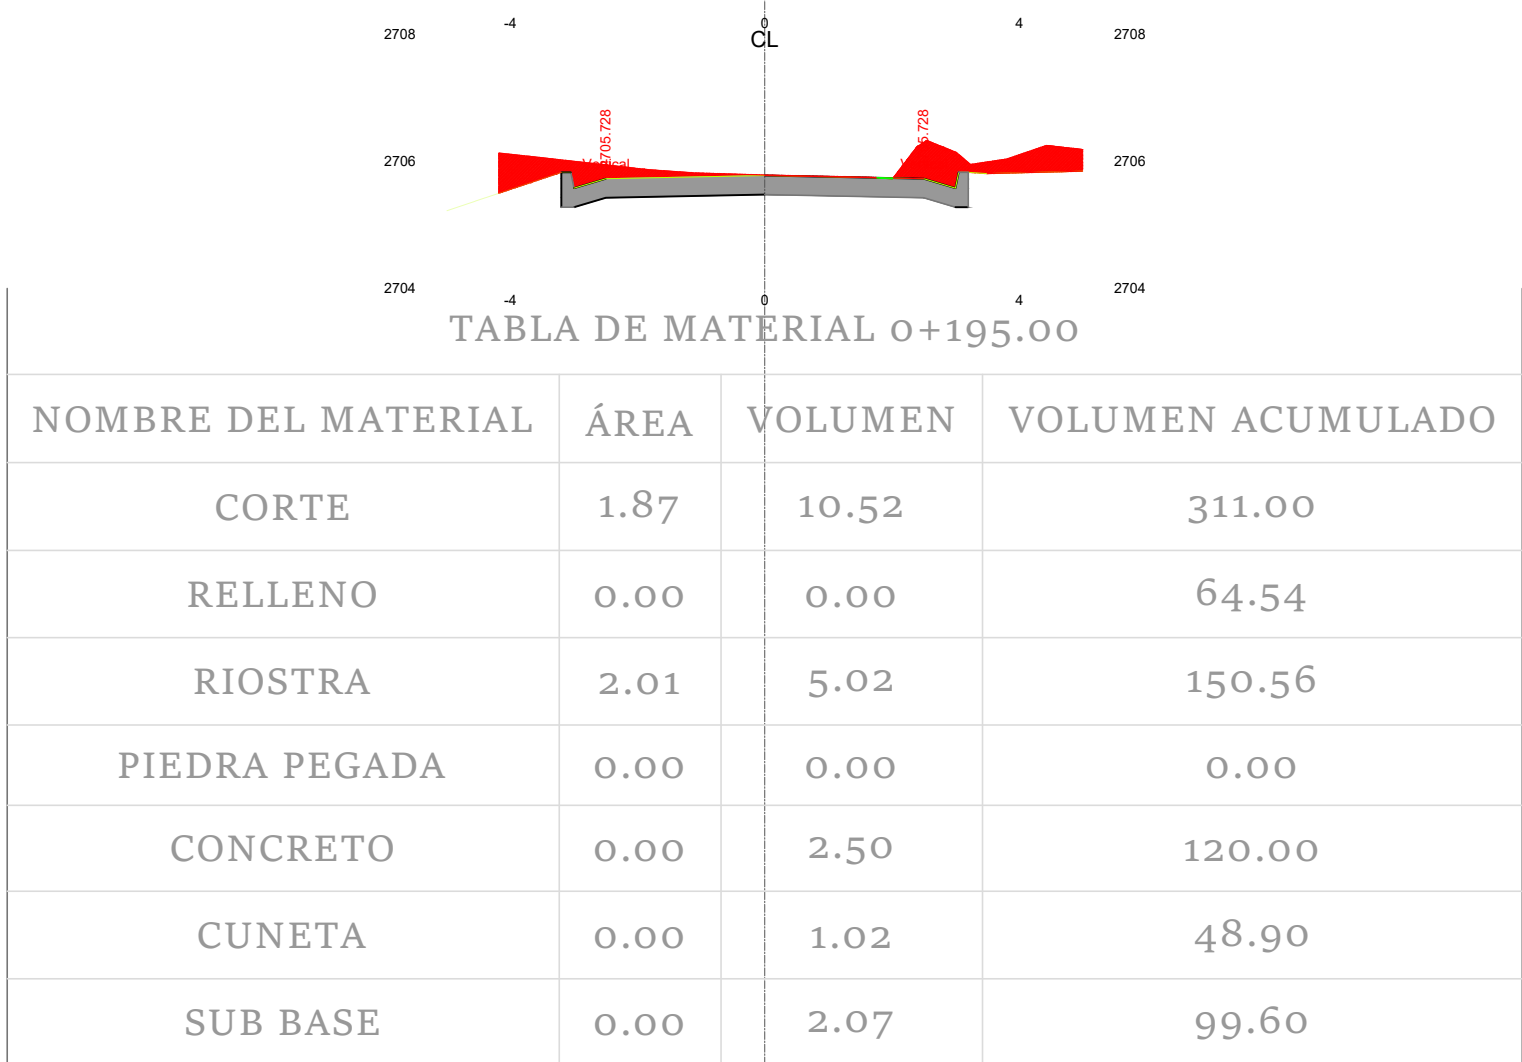
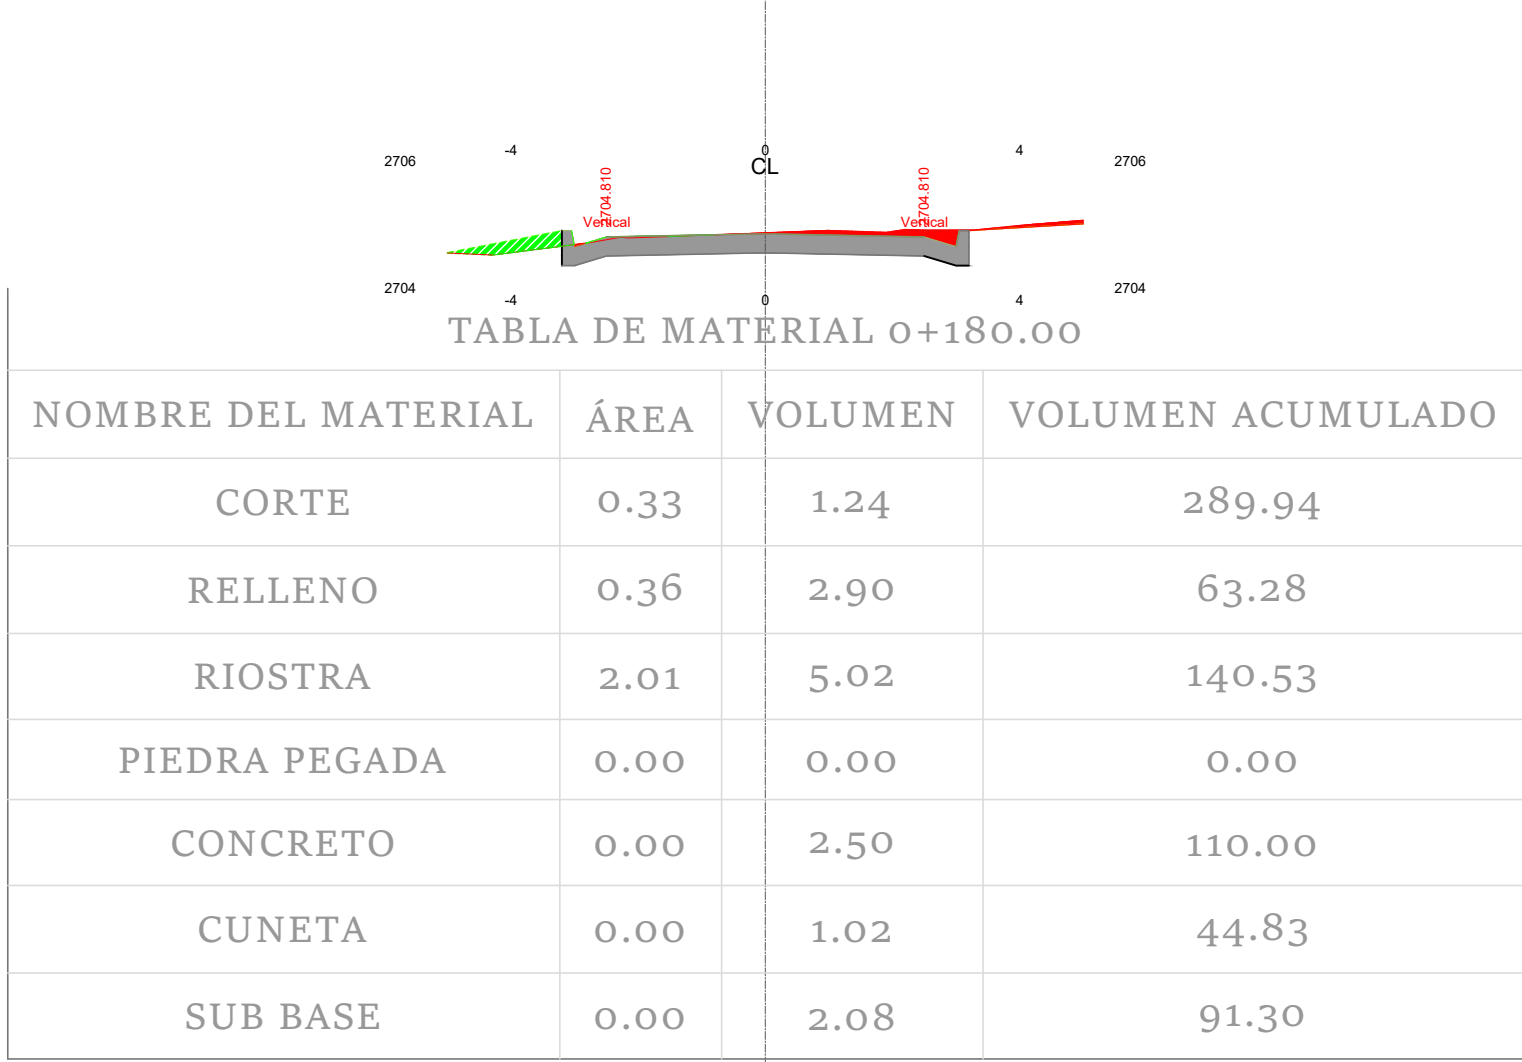
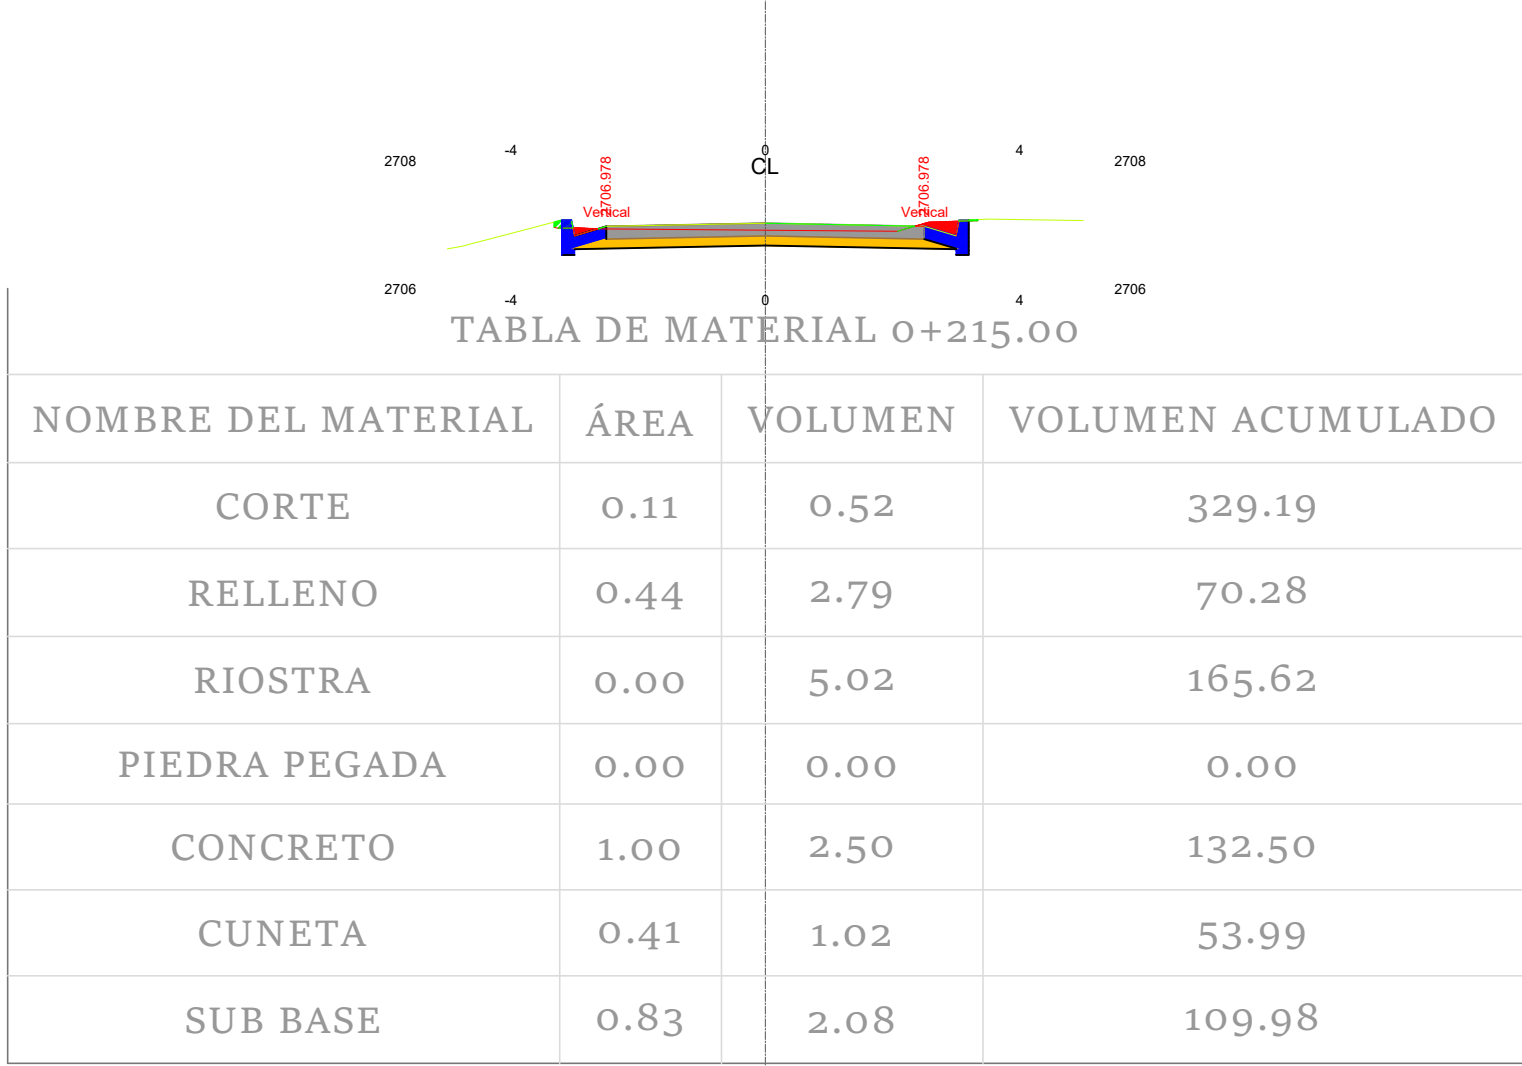
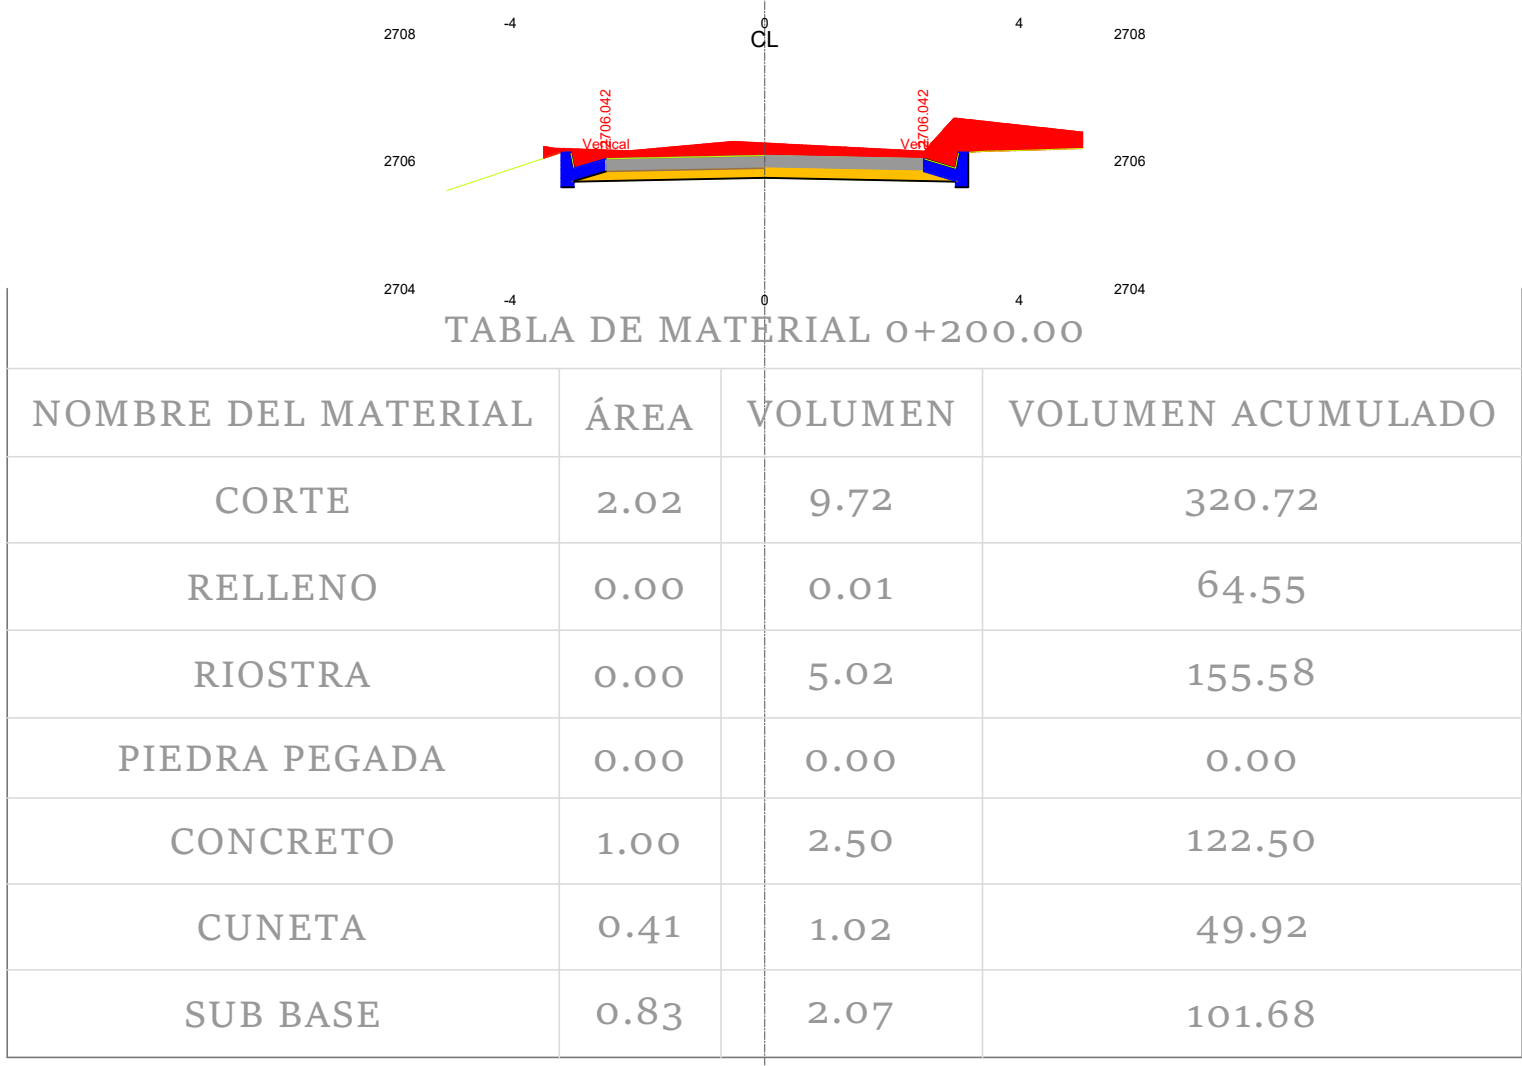
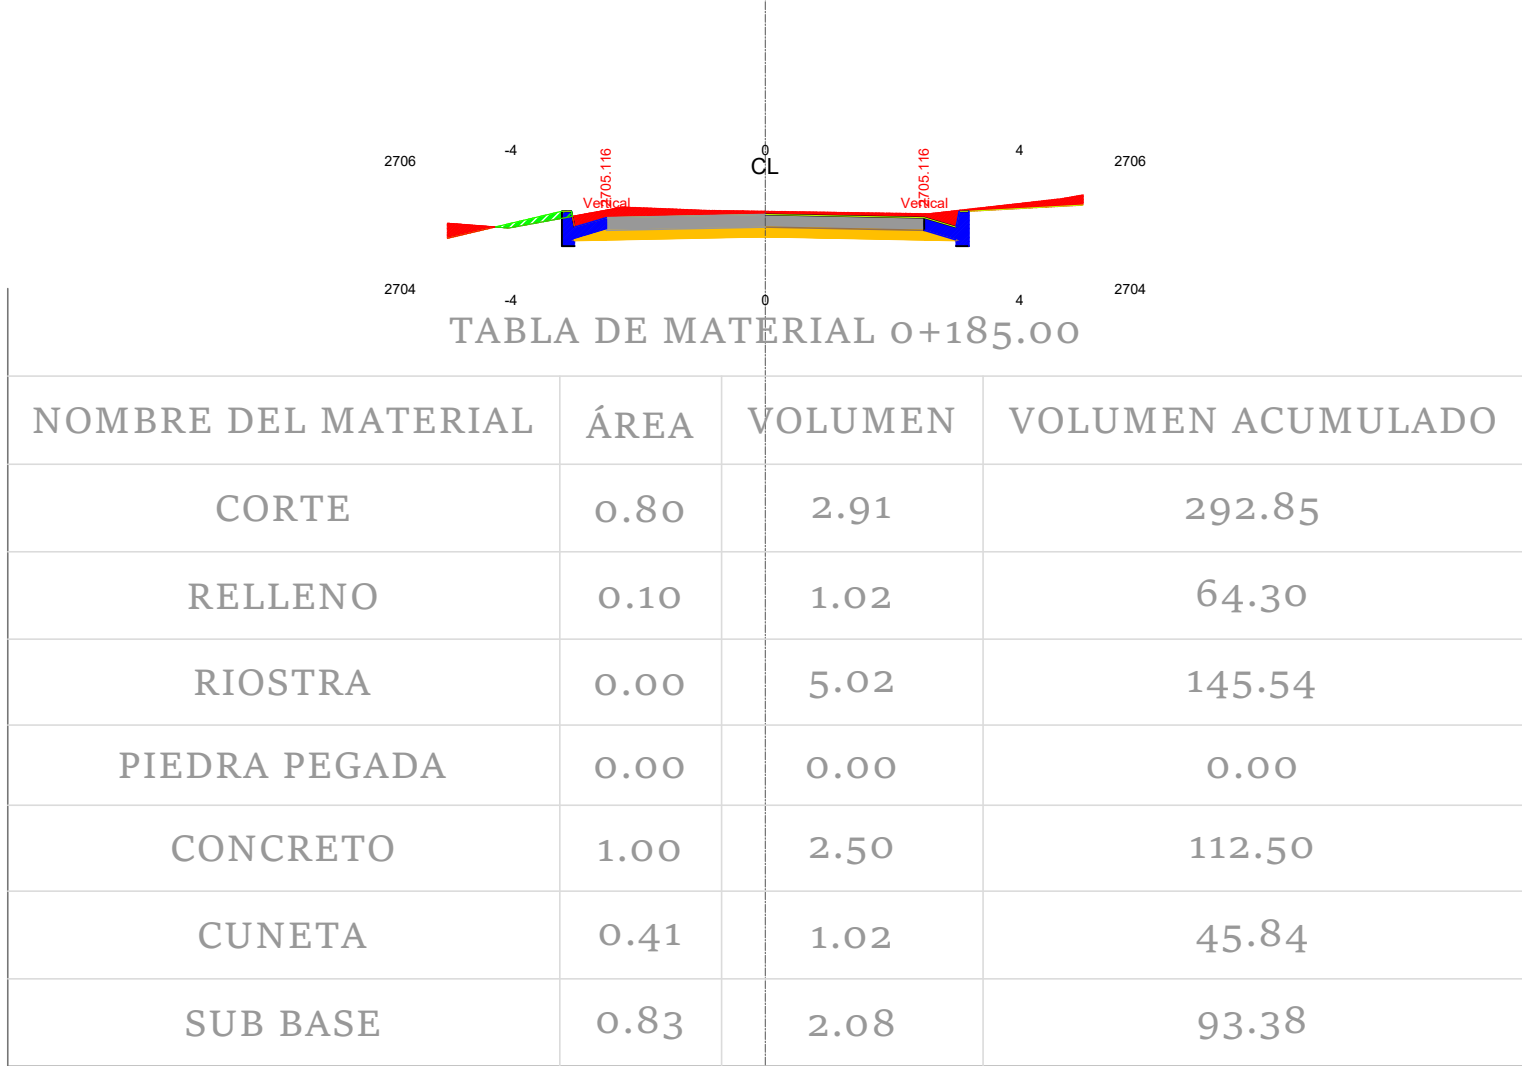
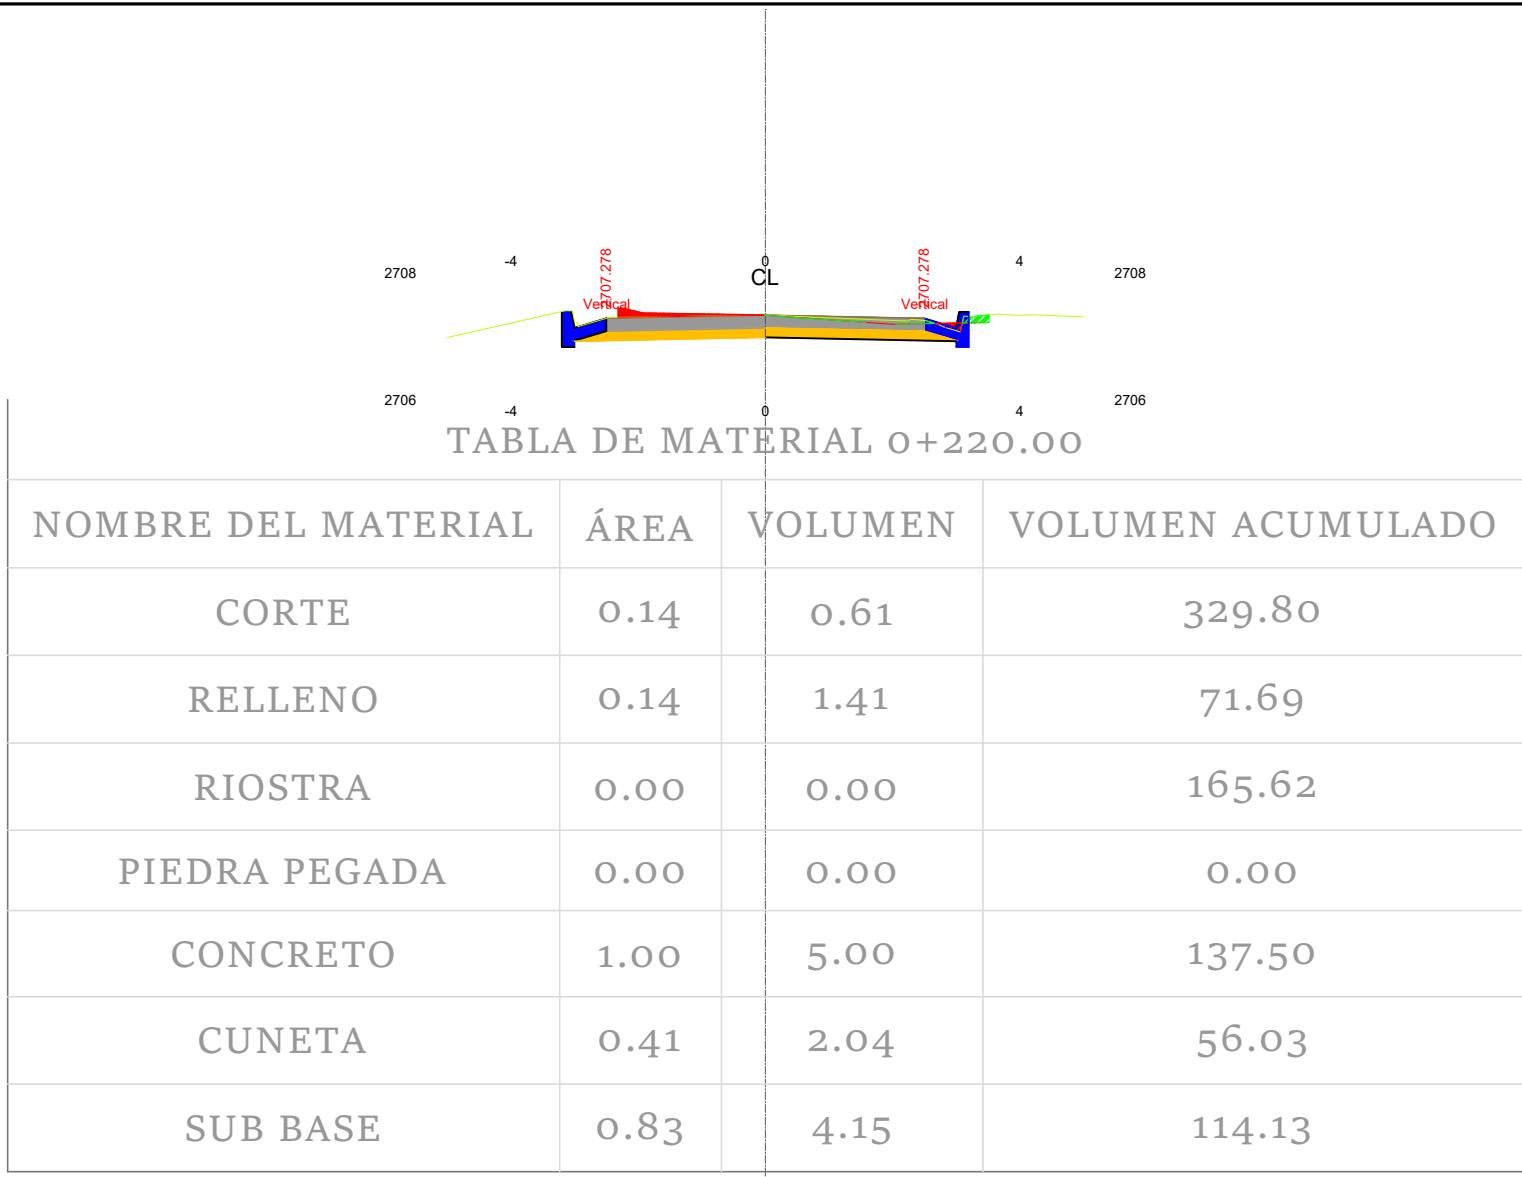
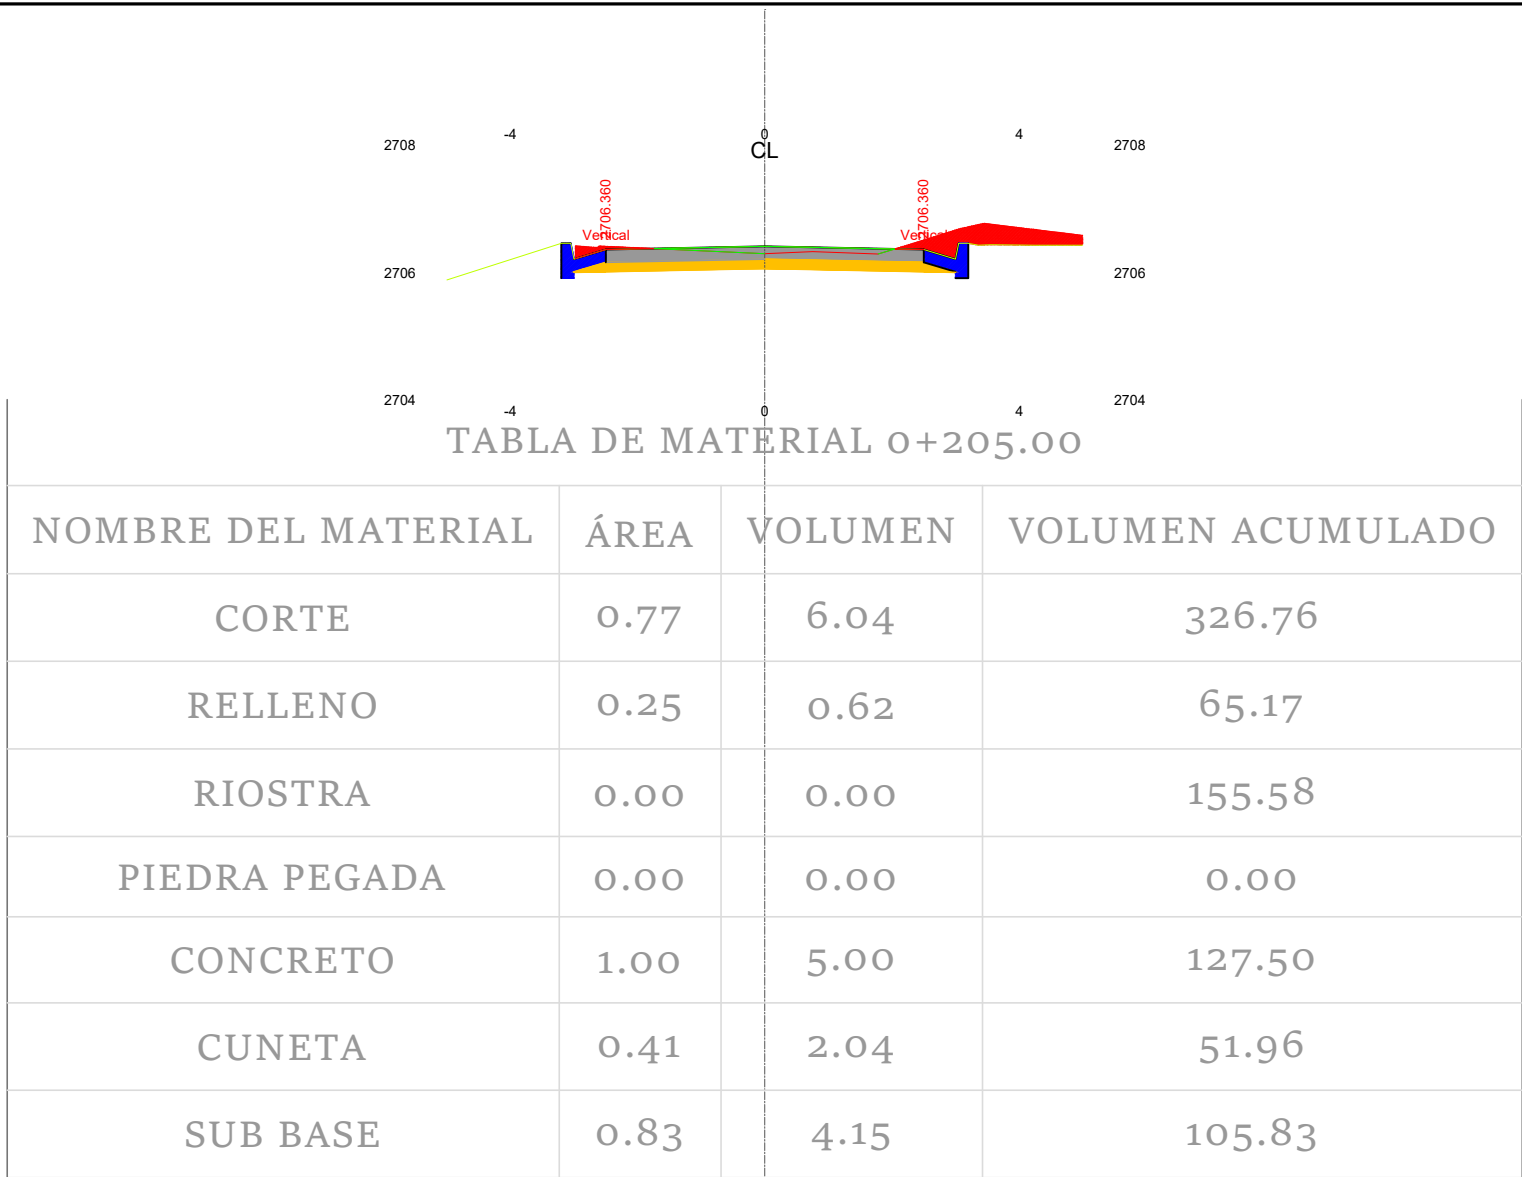
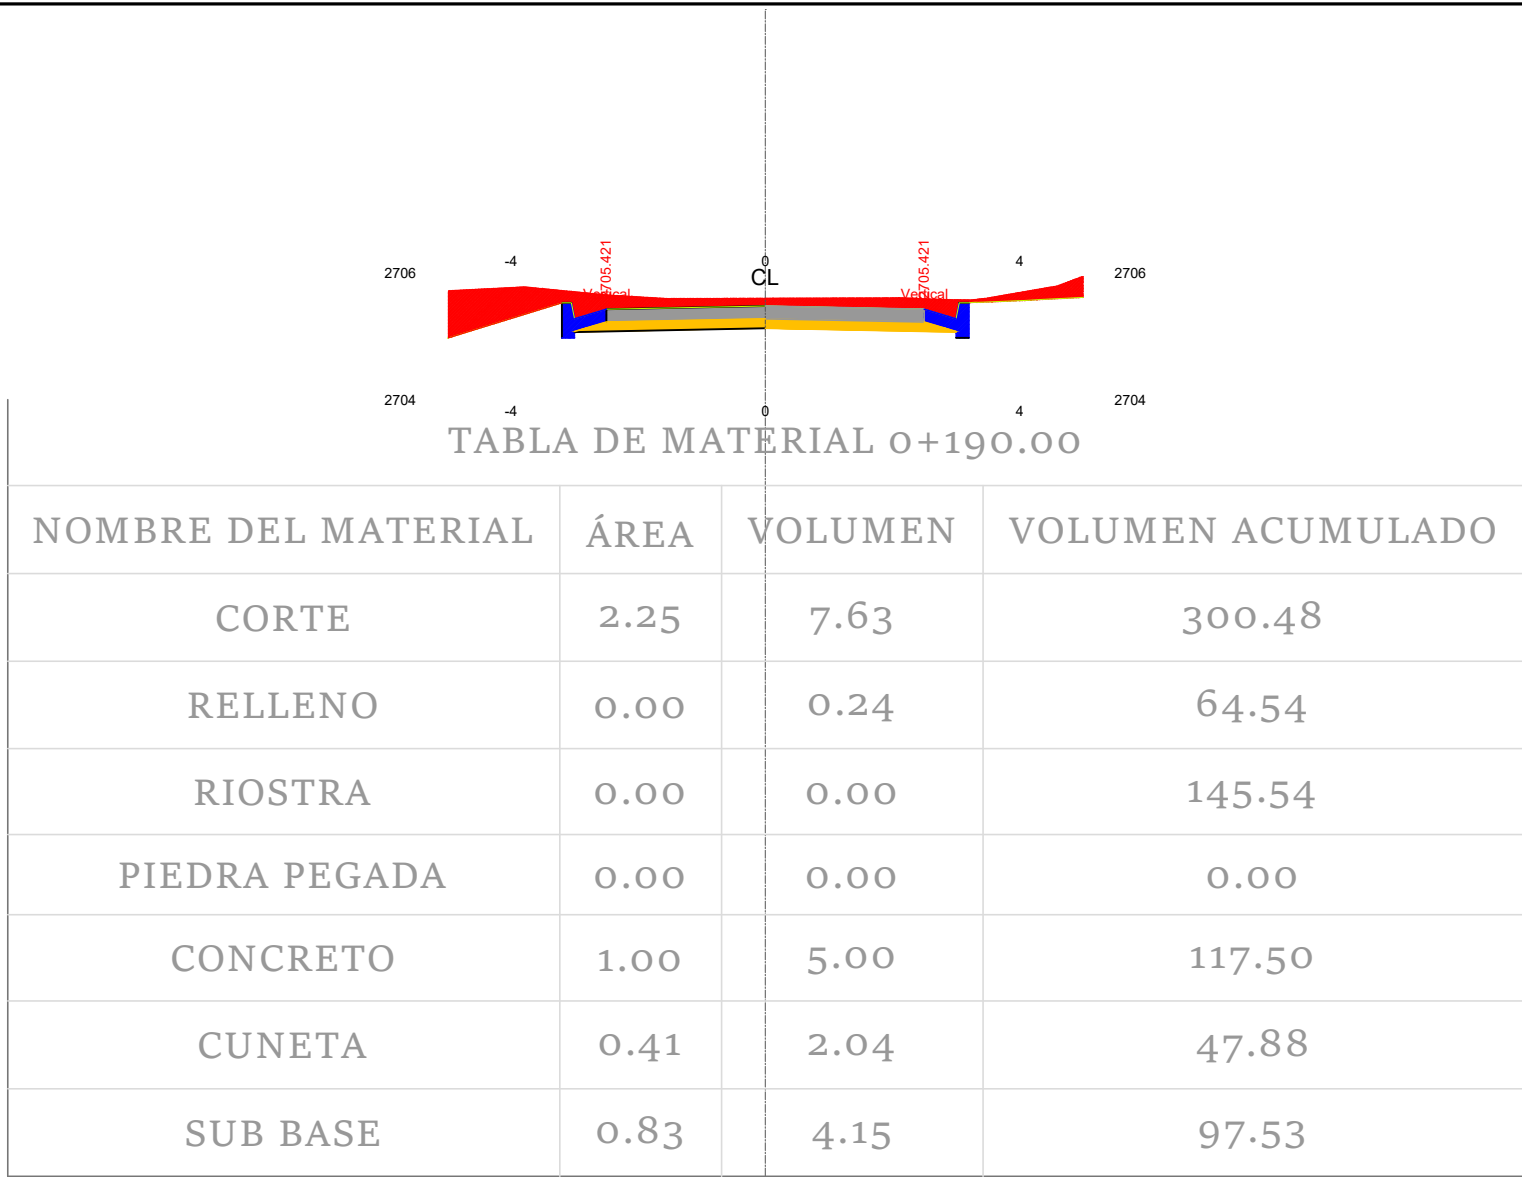
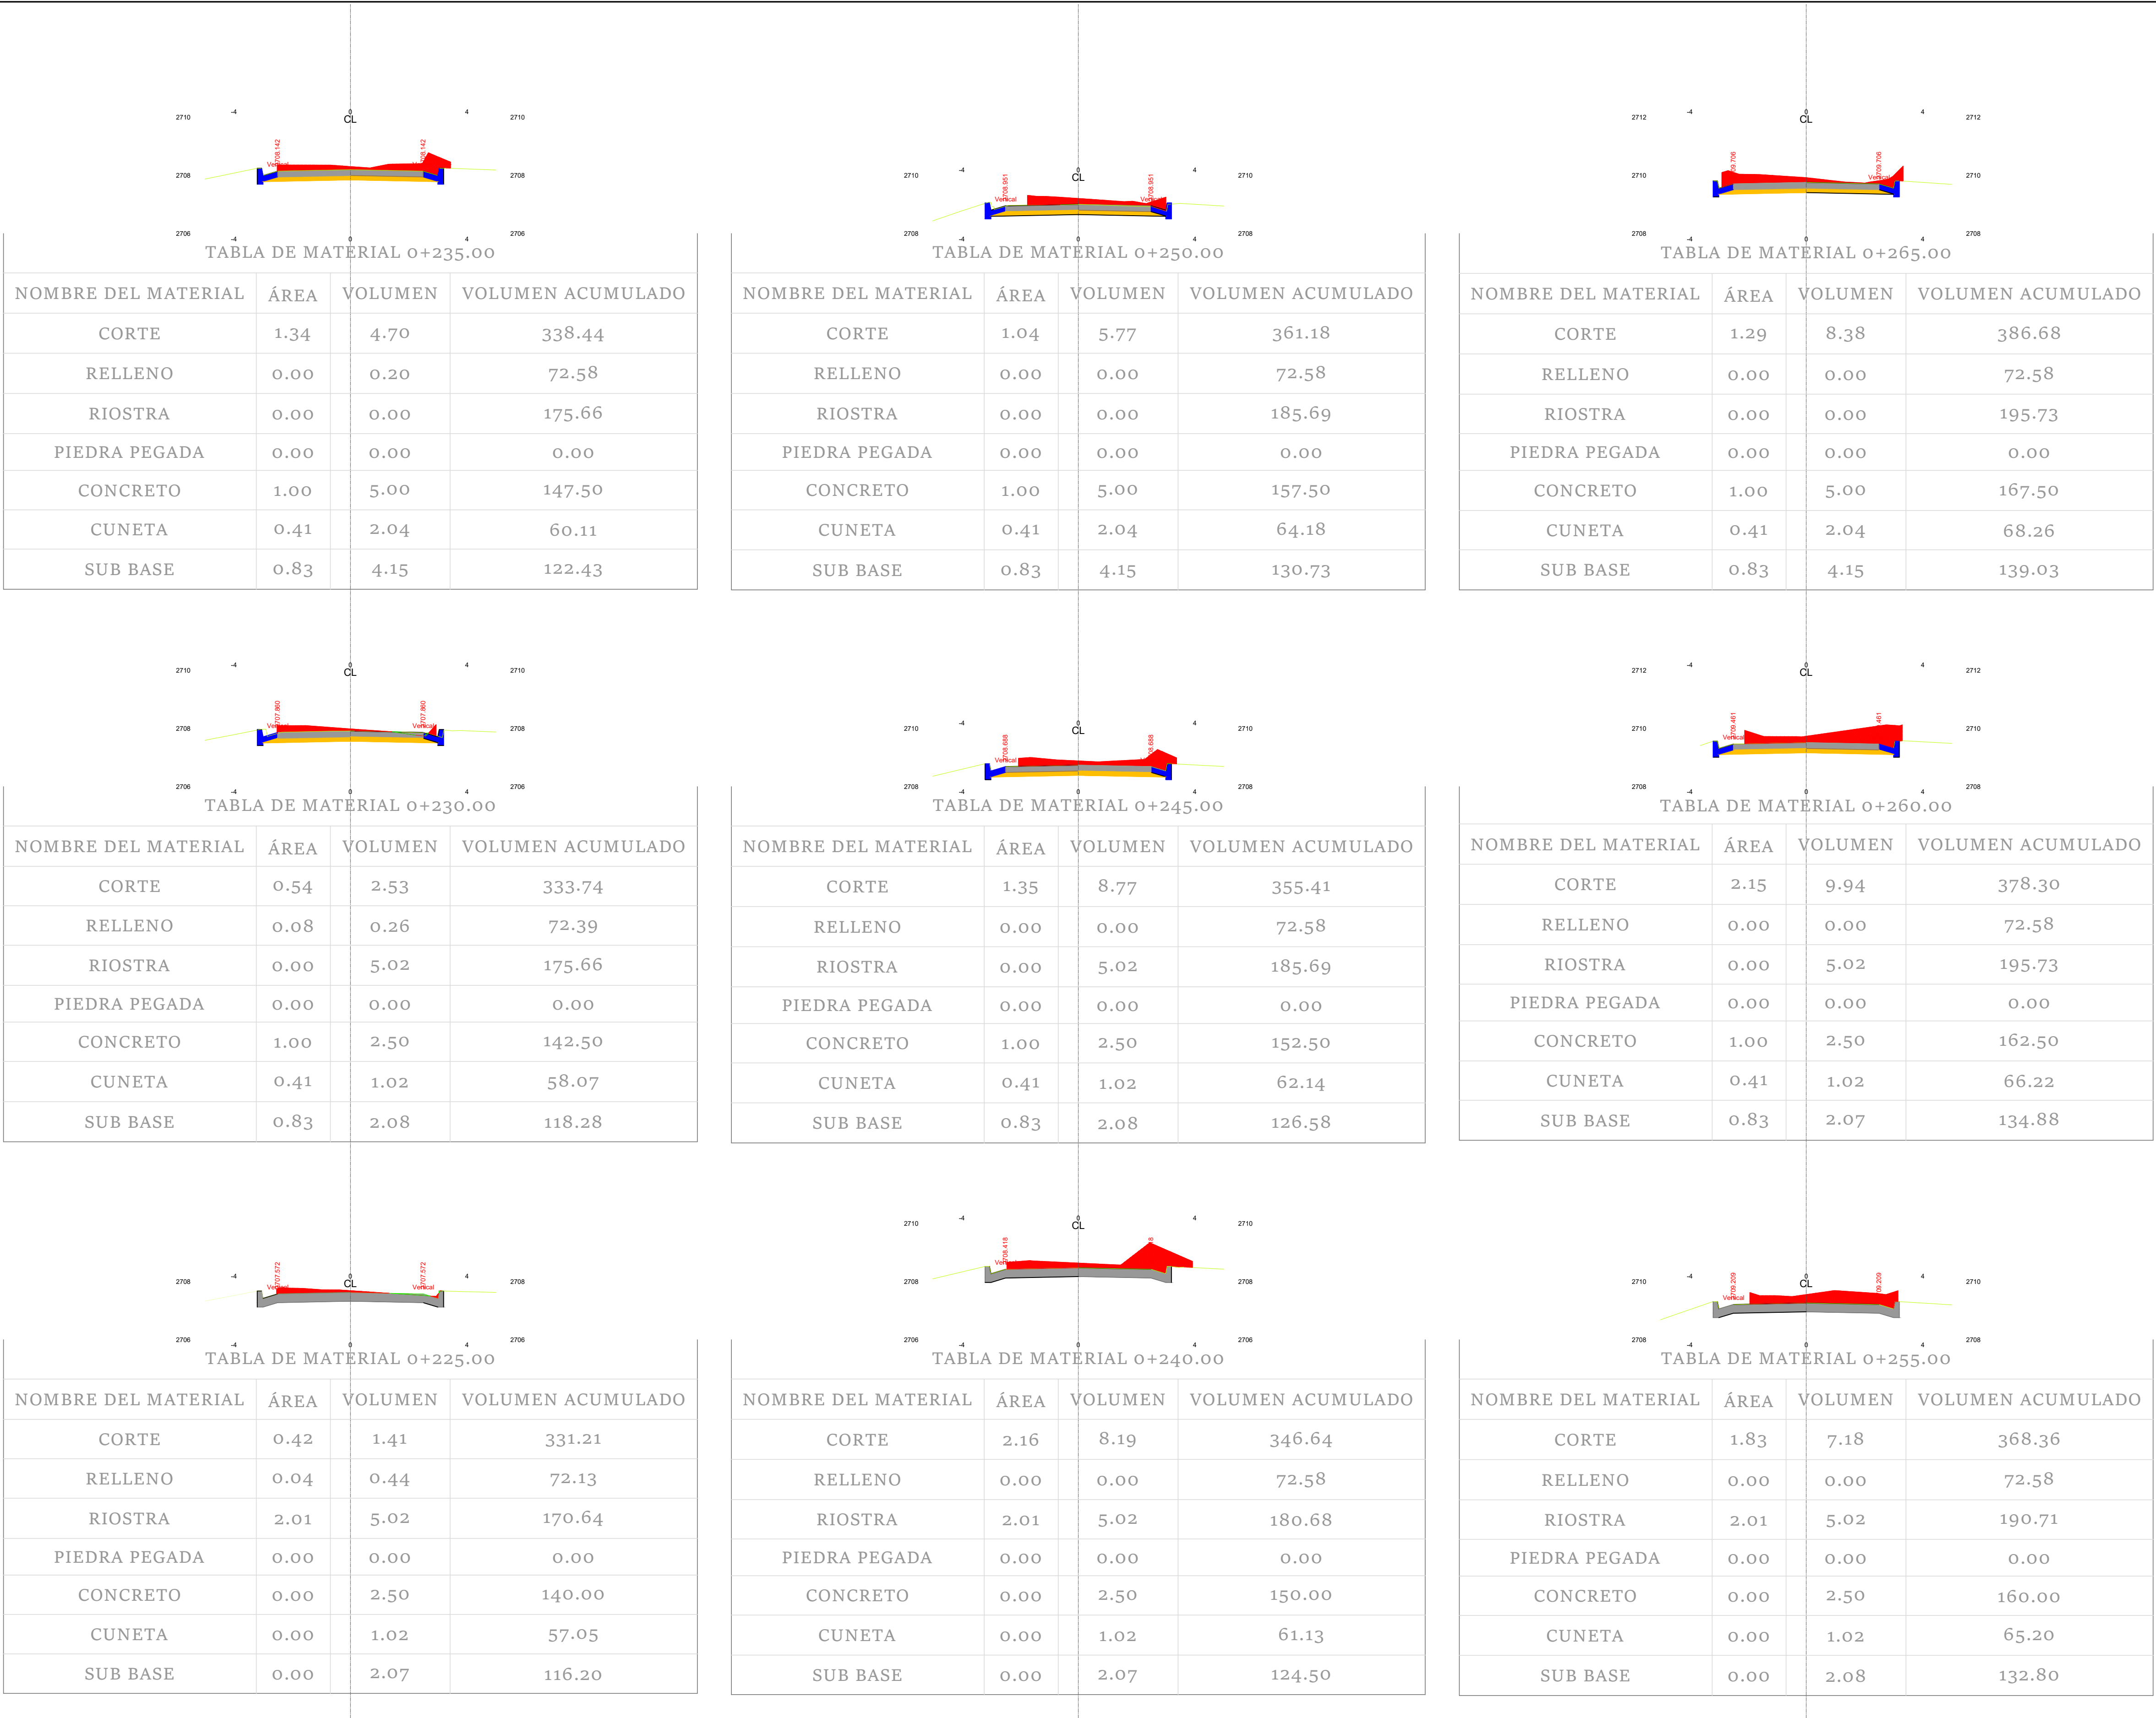


TABLA DE MATERIAL o+165.00

NOMBRE DEL MATERIAL	ÁREA	VOLUMEN	VOLUMEN ACUMULADO
CORTE	0.02	0.31	287.97
RELLENO	0.79	1.94	55.40
RIOSTRA	2.01	5.02	130.49
PIEDRA PEGADA	0.00	0.00	0.00
CONCRETO	0.00	2.50	100.00
CUNETA	0.00	1.02	40.75
SUB BASE	0.00	2.07	83.00





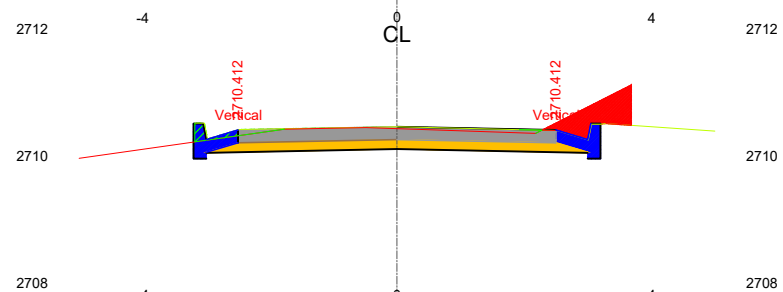


TABLA DE MATERIAL 0+280.00			
NOMBRE DEL MATERIAL	ÁREA	VOLUMEN	VOLUMEN ACUMULADO
CORTE	0.48	3.94	405.03
RELLENO	0.22	0.58	73.19
RIOSTRA	0.00	0.00	205.77
PIEDRA PEGADA	0.00	0.00	0.00
CONCRETO	1.00	5.00	177.50
CUNETA	0.41	2.04	72.33
SUB BASE	0.83	4.15	147.33

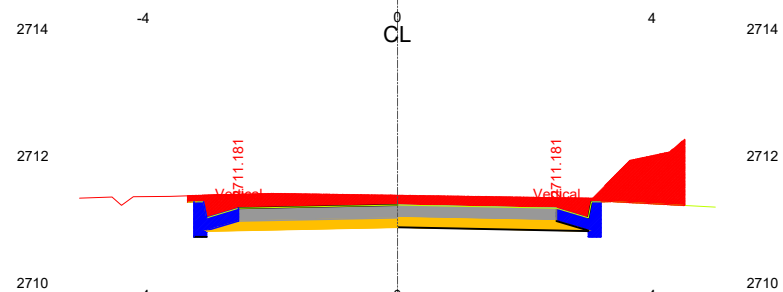


TABLA DE MATERIAL 0+295.00			
NOMBRE DEL MATERIAL	ÁREA	VOLUMEN	VOLUMEN ACUMULADO
CORTE	2.09	7.73	418.38
RELLENO	0.00	0.04	74.48
RIOSTRA	0.00	0.00	215.81
PIEDRA PEGADA	0.00	0.00	0.00
CONCRETO	1.00	5.00	187.50
CUNETA	0.41	2.04	76.41
SUB BASE	0.83	4.15	155.63

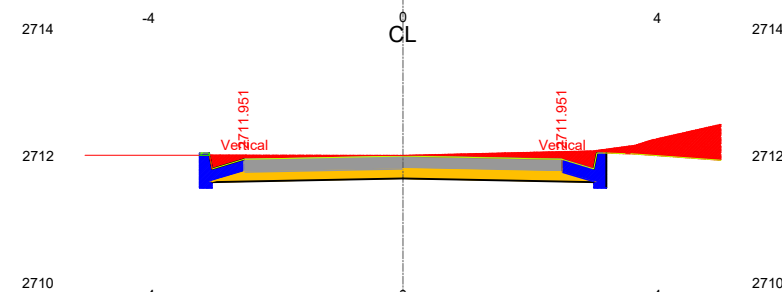


TABLA DE MATERIAL 0+310.00			
NOMBRE DEL MATERIAL	ÁREA	VOLUMEN	VOLUMEN ACUMULADO
CORTE	0.98	3.95	435.34
RELLENO	0.01	0.10	74.65
RIOSTRA	0.00	0.00	225.84
PIEDRA PEGADA	0.00	0.00	0.00
CONCRETO	1.00	5.00	197.50
CUNETA	0.41	2.04	80.48
SUB BASE	0.83	4.15	163.93

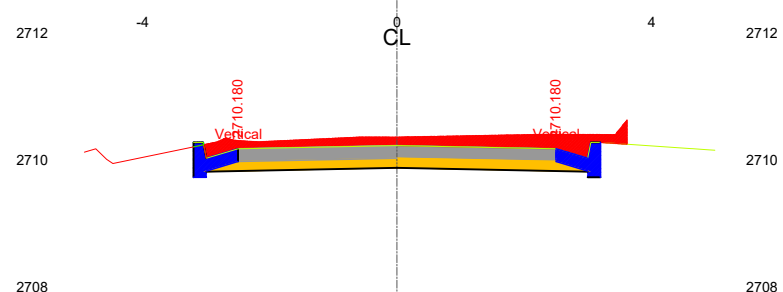


TABLA DE MATERIAL 0+275.00			
NOMBRE DEL MATERIAL	ÁREA	VOLUMEN	VOLUMEN ACUMULADO
CORTE	1.13	7.00	401.10
RELLENO	0.01	0.02	72.60
RIOSTRA	0.00	5.02	205.77
PIEDRA PEGADA	0.00	0.00	0.00
CONCRETO	1.00	2.50	172.50
CUNETA	0.41	1.02	70.29
SUB BASE	0.83	2.07	143.18

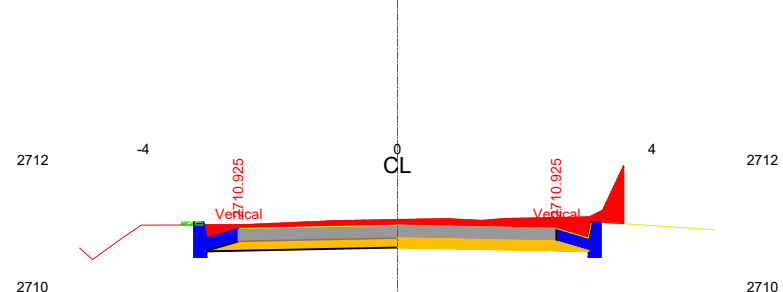


TABLA DE MATERIAL 0+290.00			
NOMBRE DEL MATERIAL	ÁREA	VOLUMEN	VOLUMEN ACUMULADO
CORTE	0.93	3.37	410.65
RELLENO	0.02	0.37	74.44
RIOSTRA	0.00	5.02	215.81
PIEDRA PEGADA	0.00	0.00	0.00
CONCRETO	1.00	2.50	182.50
CUNETA	0.41	1.02	74.37
SUB BASE	0.83	2.08	151.48

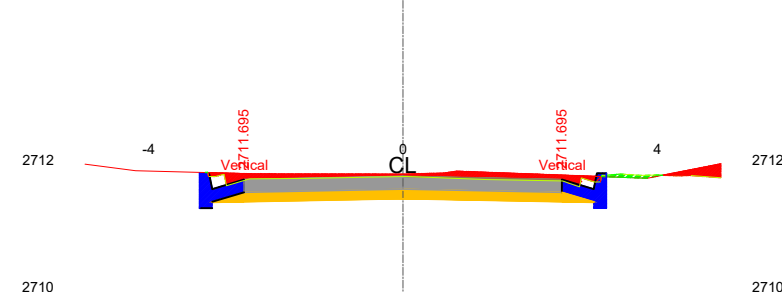


TABLA DE MATERIAL 0+305.00			
NOMBRE DEL MATERIAL	ÁREA	VOLUMEN	VOLUMEN ACUMULADO
CORTE	0.60	4.46	431.39
RELLENO	0.04	0.07	74.55
RIOSTRA	0.00	5.02	225.84
PIEDRA PEGADA	0.00	0.00	0.00
CONCRETO	1.00	2.50	192.50
CUNETA	0.41	1.02	78.44
SUB BASE	0.83	2.08	159.78

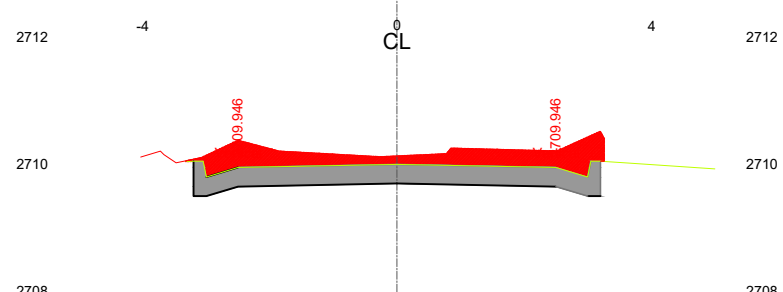


TABLA DE MATERIAL 0+270.00			
NOMBRE DEL MATERIAL	ÁREA	VOLUMEN	VOLUMEN ACUMULADO
CORTE	1.67	7.41	394.09
RELLENO	0.00	0.00	72.58
RIOSTRA	2.01	5.02	200.75
PIEDRA PEGADA	0.00	0.00	0.00
CONCRETO	0.00	2.50	170.00
CUNETA	0.00	1.02	69.28
SUB BASE	0.00	2.08	141.10

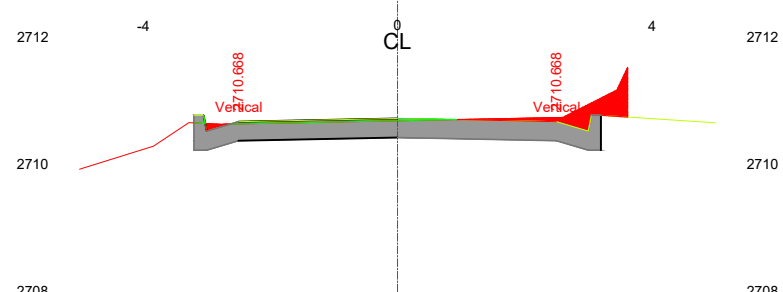


TABLA DE MATERIAL 0+285.00			
NOMBRE DEL MATERIAL	ÁREA	VOLUMEN	VOLUMEN ACUMULADO
CORTE	0.42	2.25	407.29
RELLENO	0.13	0.88	74.07
RIOSTRA	2.01	5.02	210.79
PIEDRA PEGADA	0.00	0.00	0.00
CONCRETO	0.00	2.50	180.00
CUNETA	0.00	1.02	73.35
SUB BASE	0.00	2.08	149.40

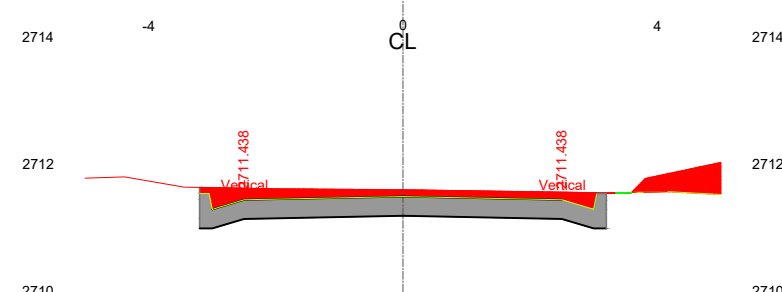


TABLA DE MATERIAL 0+300.00			
NOMBRE DEL MATERIAL	ÁREA	VOLUMEN	VOLUMEN ACUMULADO
CORTE	1.33	8.55	426.93
RELLENO	0.00	0.00	74.48
RIOSTRA	2.01	5.02	220.83
PIEDRA PEGADA	0.00	0.00	0.00
CONCRETO	0.00	2.50	190.00
CUNETA	0.00	1.02	77.43
SUB BASE	0.00	2.07	157.70

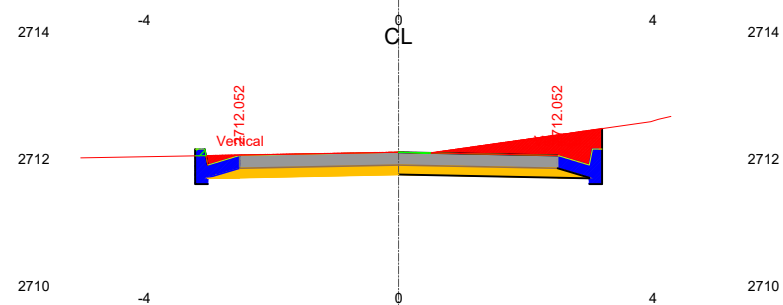


TABLA DE MATERIAL 0+311.97

NOMBRE DEL MATERIAL	ÁREA	VOLUMEN	VOLUMEN ACUMULADO
CORTE	0.65	1.60	436.94
RELLENO	0.02	0.02	74.68
RIOSTRA	0.00	0.00	225.84
PIEDRA PEGADA	0.00	0.00	0.00
CONCRETO	1.00	1.97	199.47
CUNETA	0.41	0.80	81.28
SUB BASE	0.83	1.63	165.56