




FACHADA NORTE

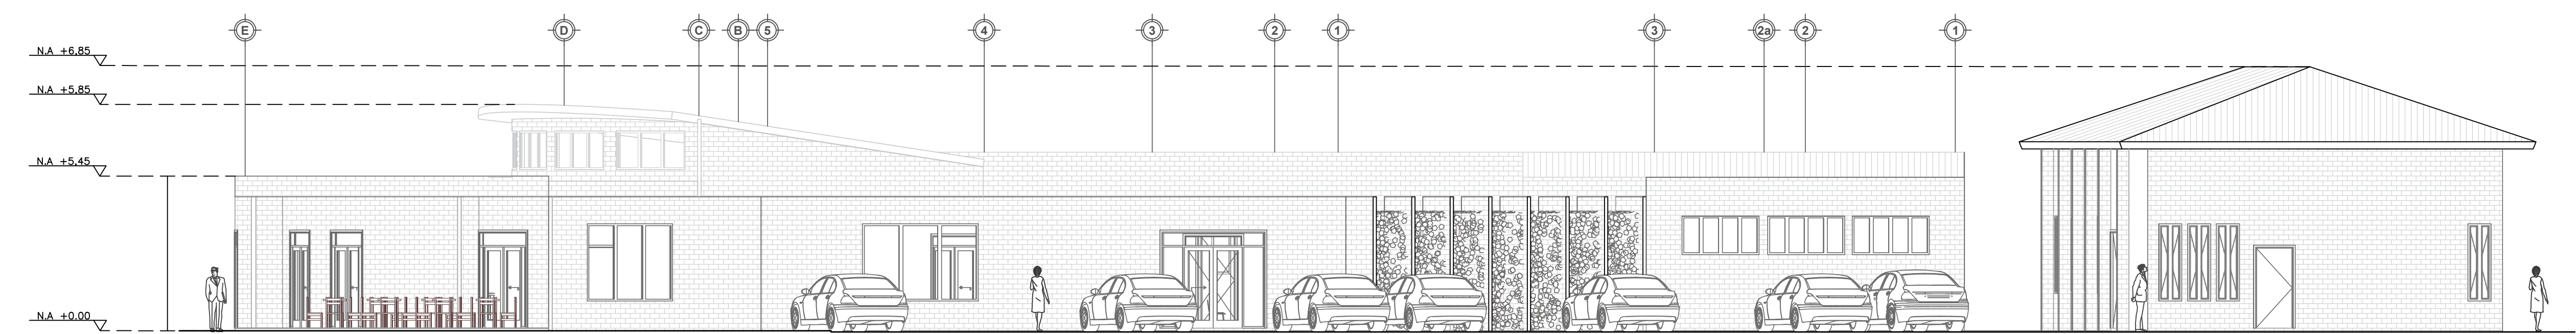

FACHADA SUR

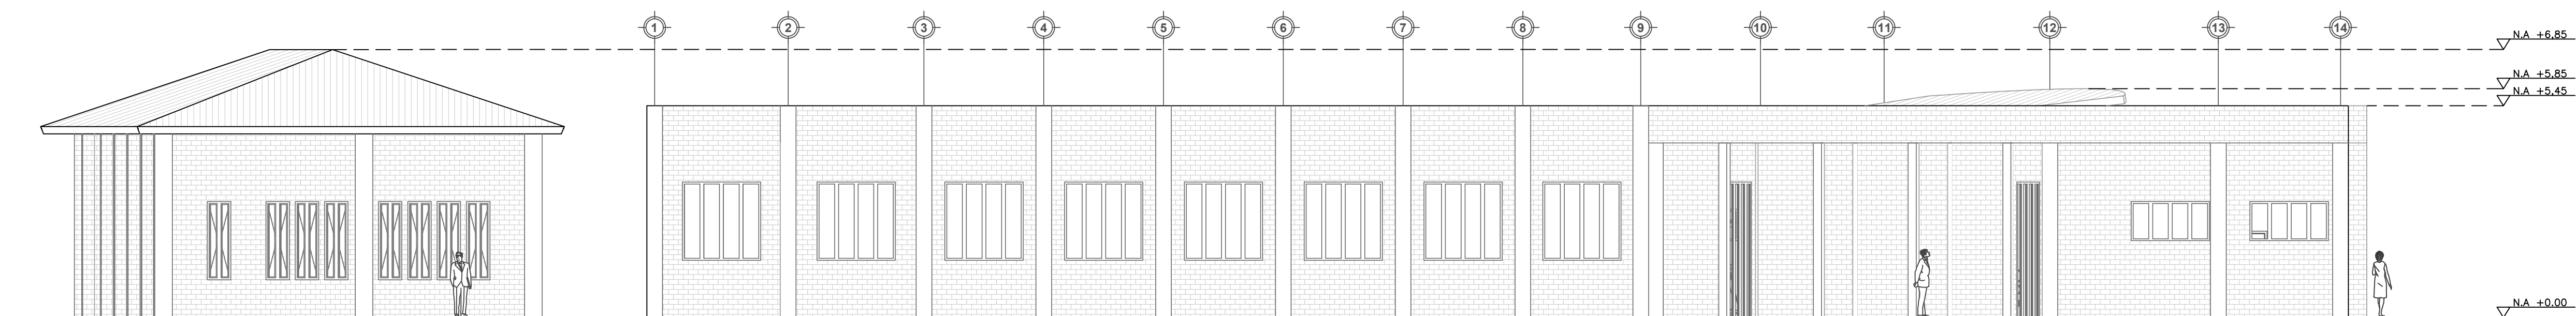

FACHADA OCCIDENTE

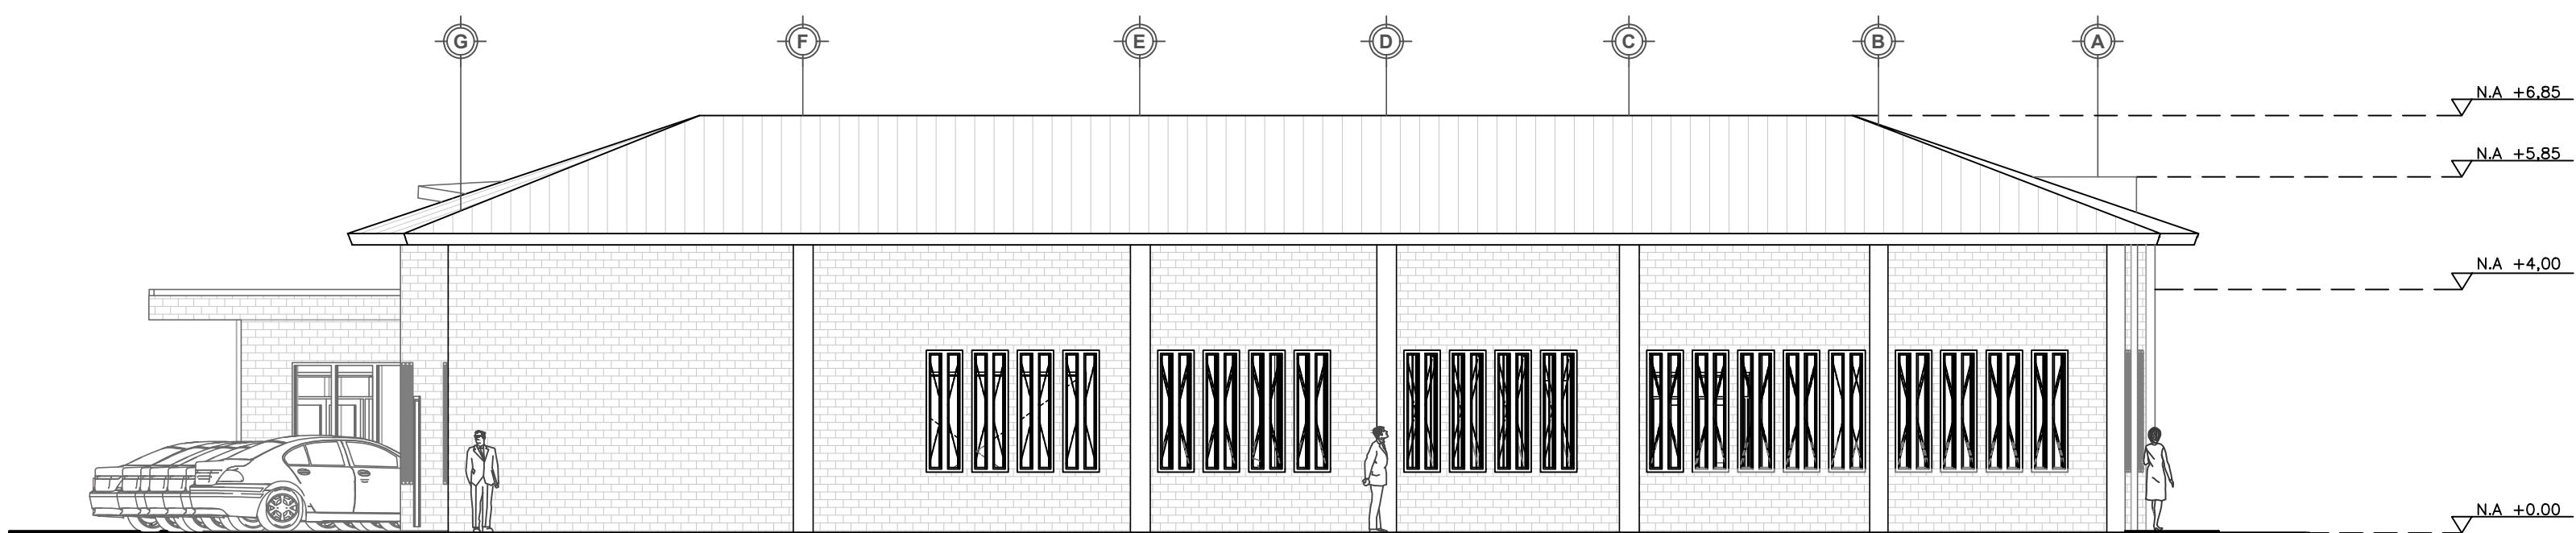

FACHADA ORIENTE

