



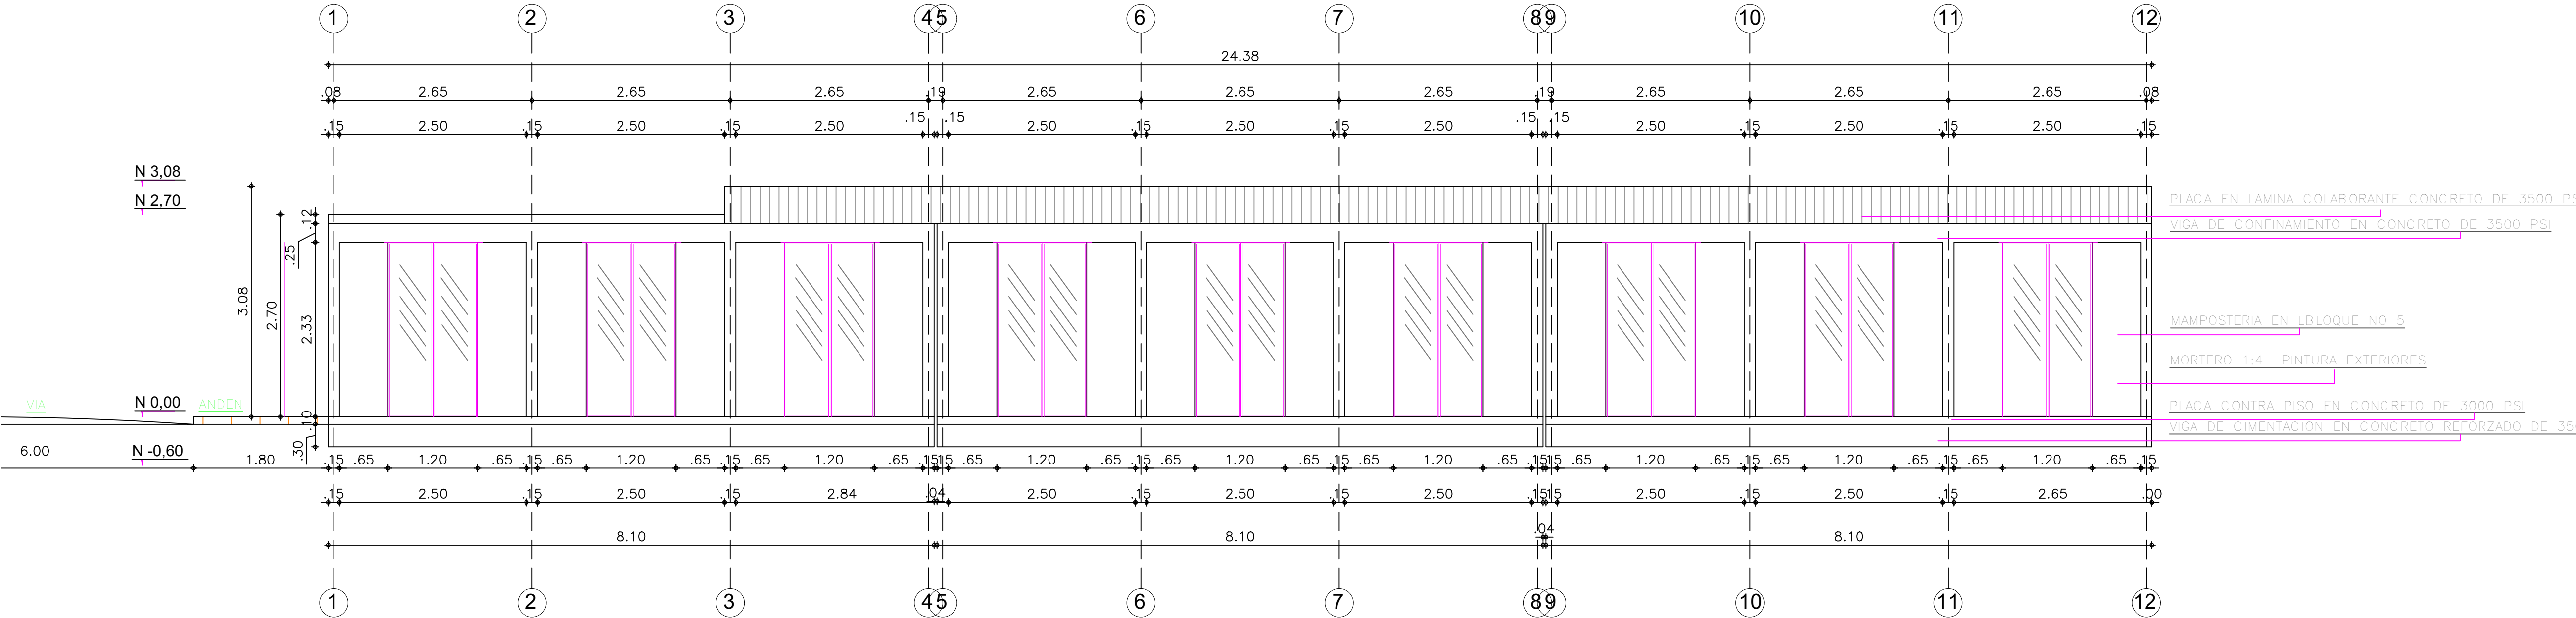

FACHADA PRINCIPAL

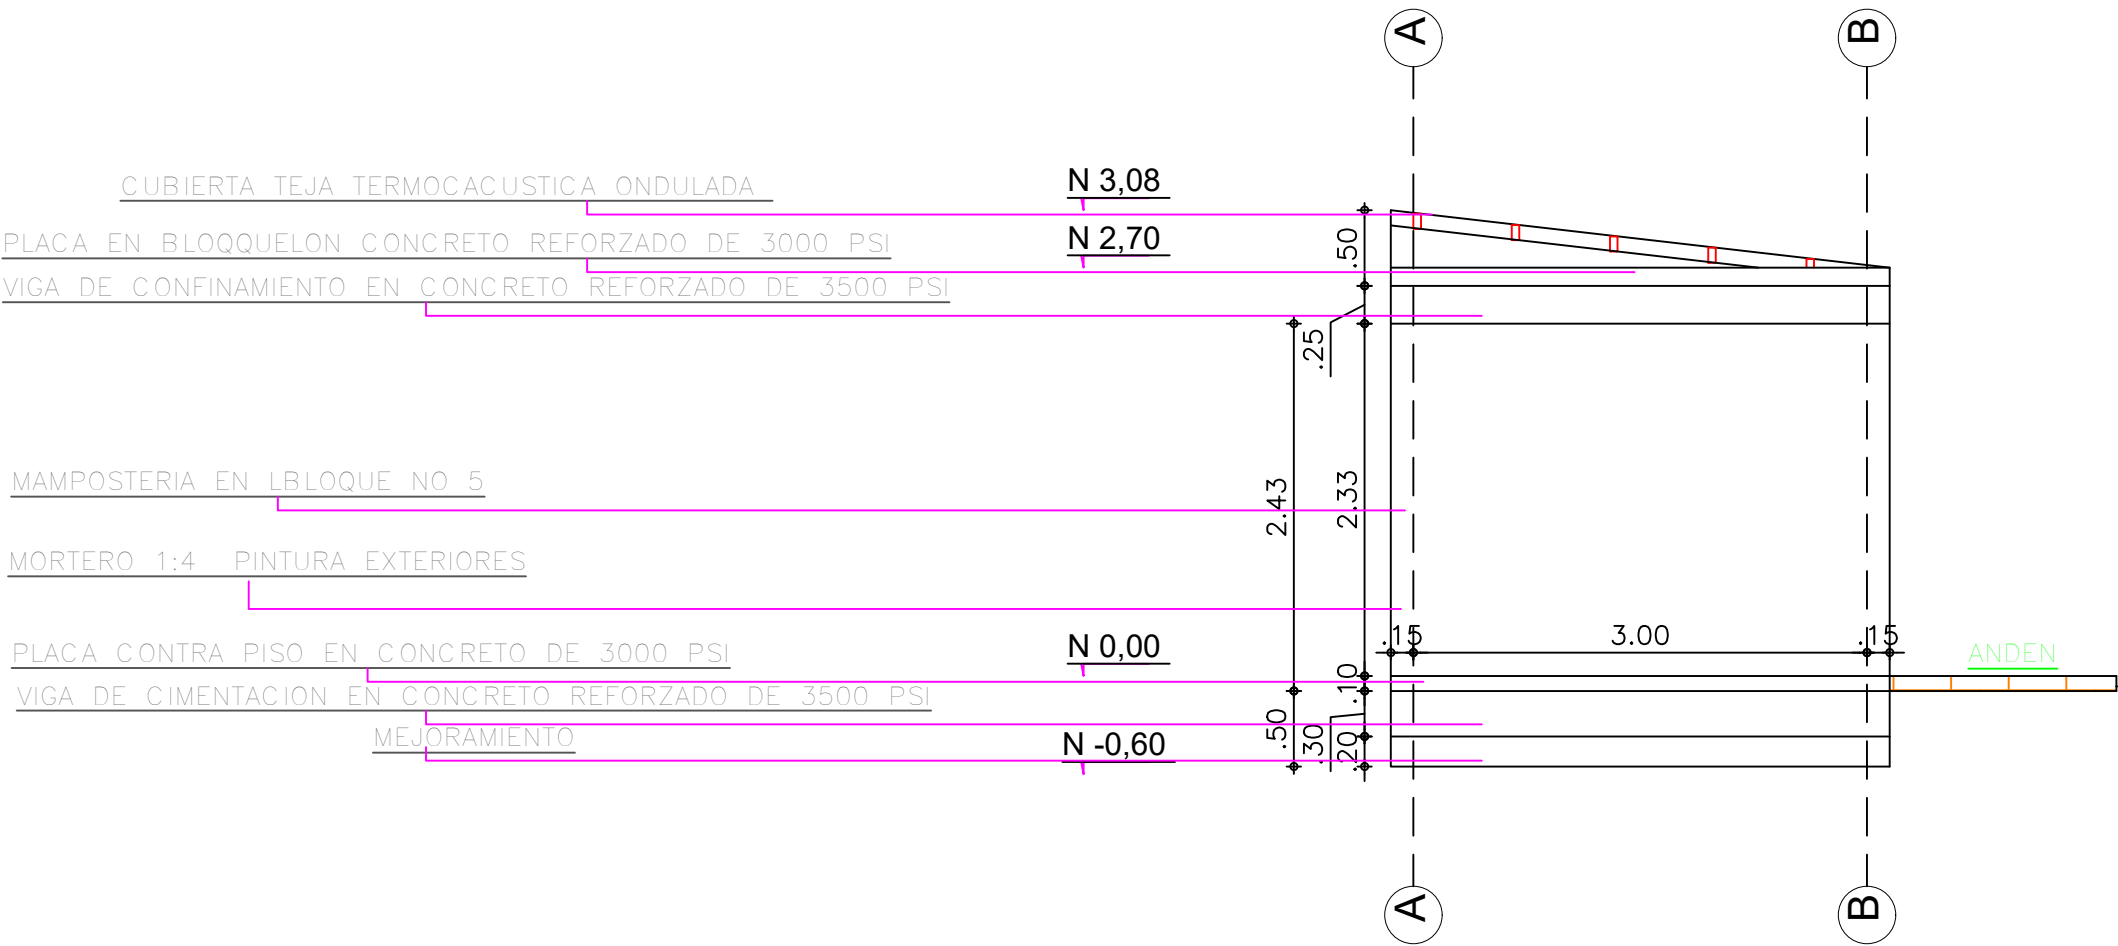

FACHADA LATERAL