




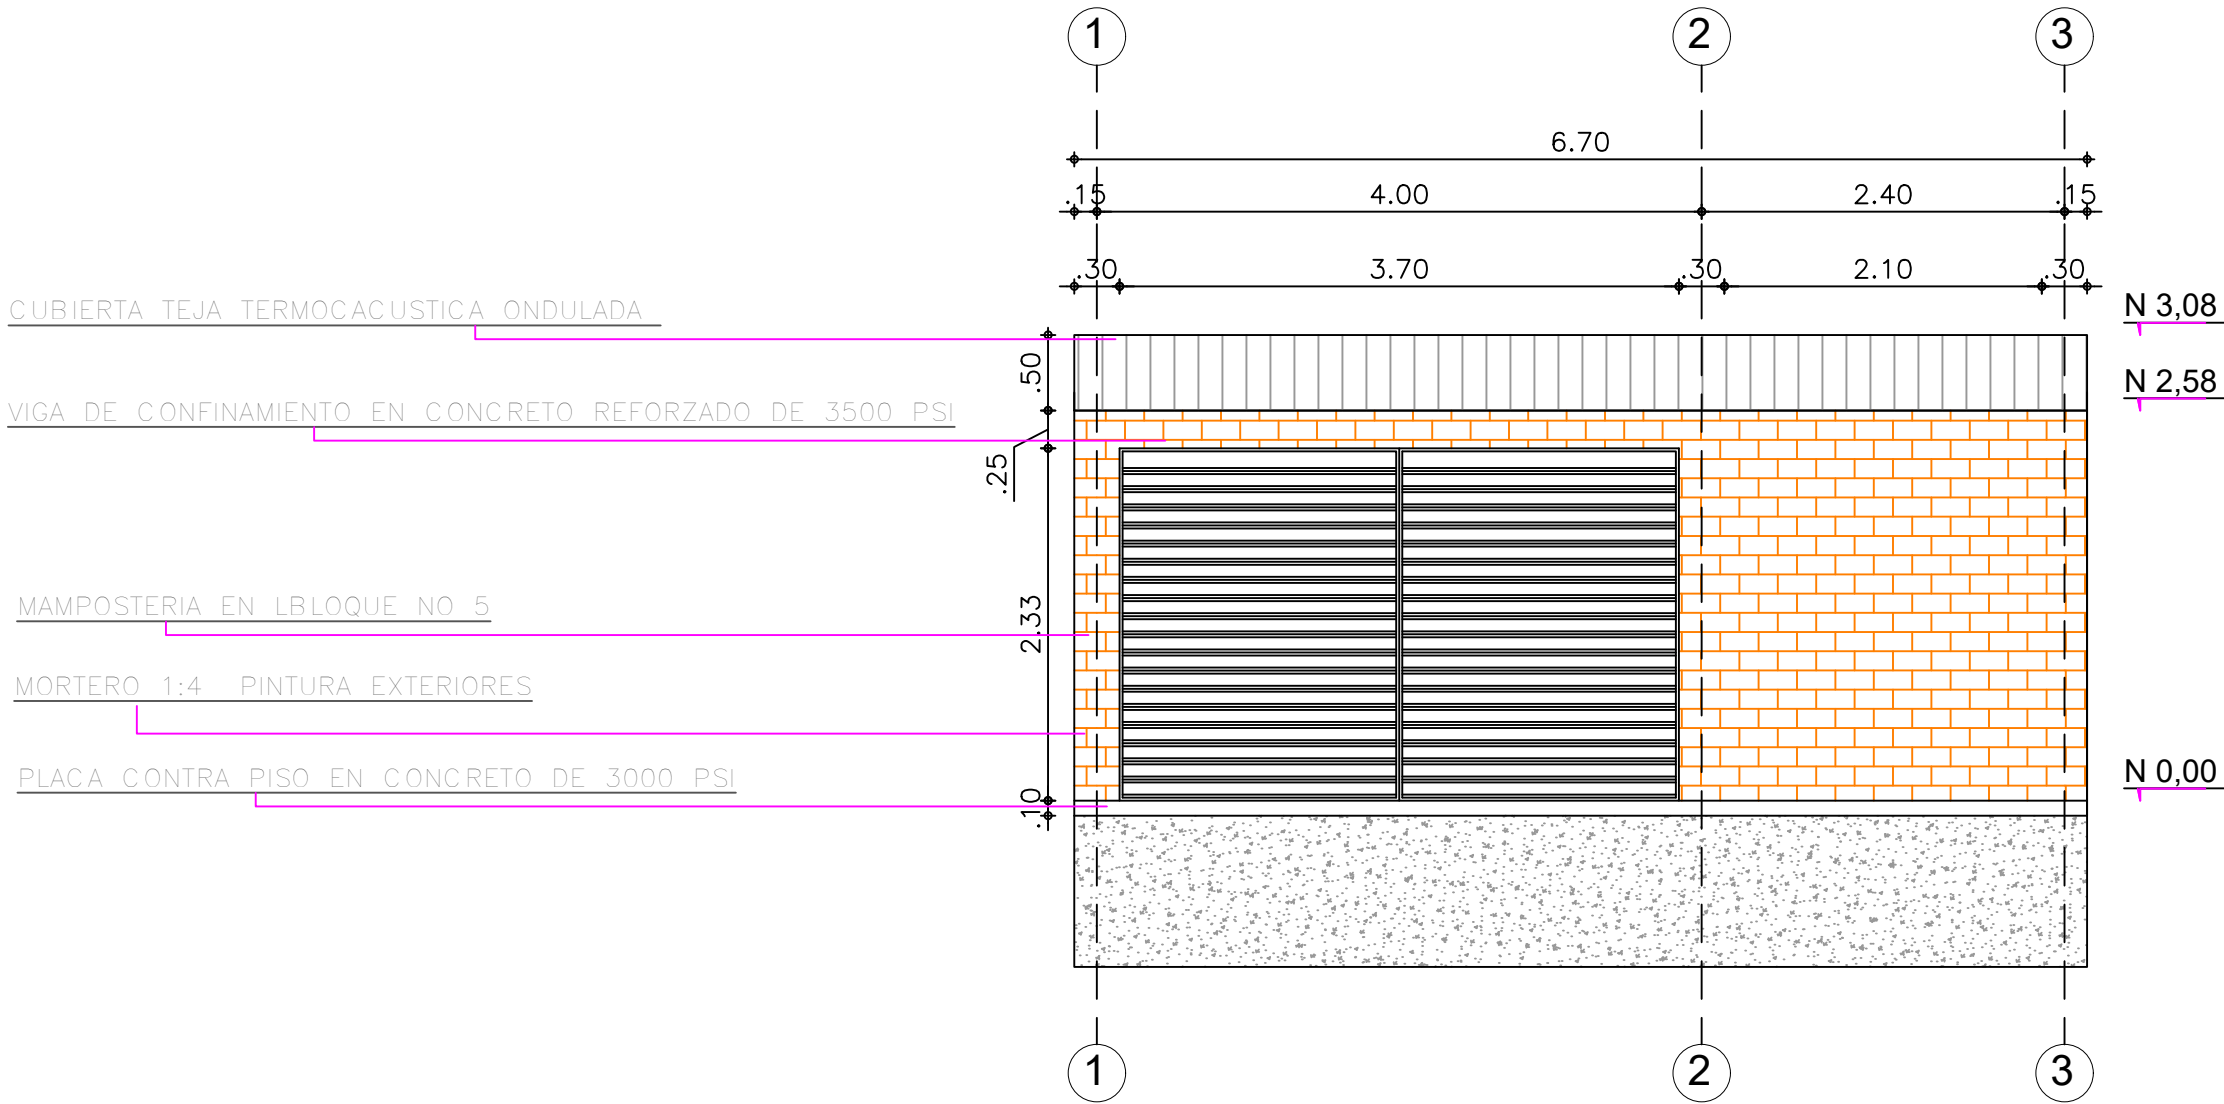


FACHADA PRINCIPAL

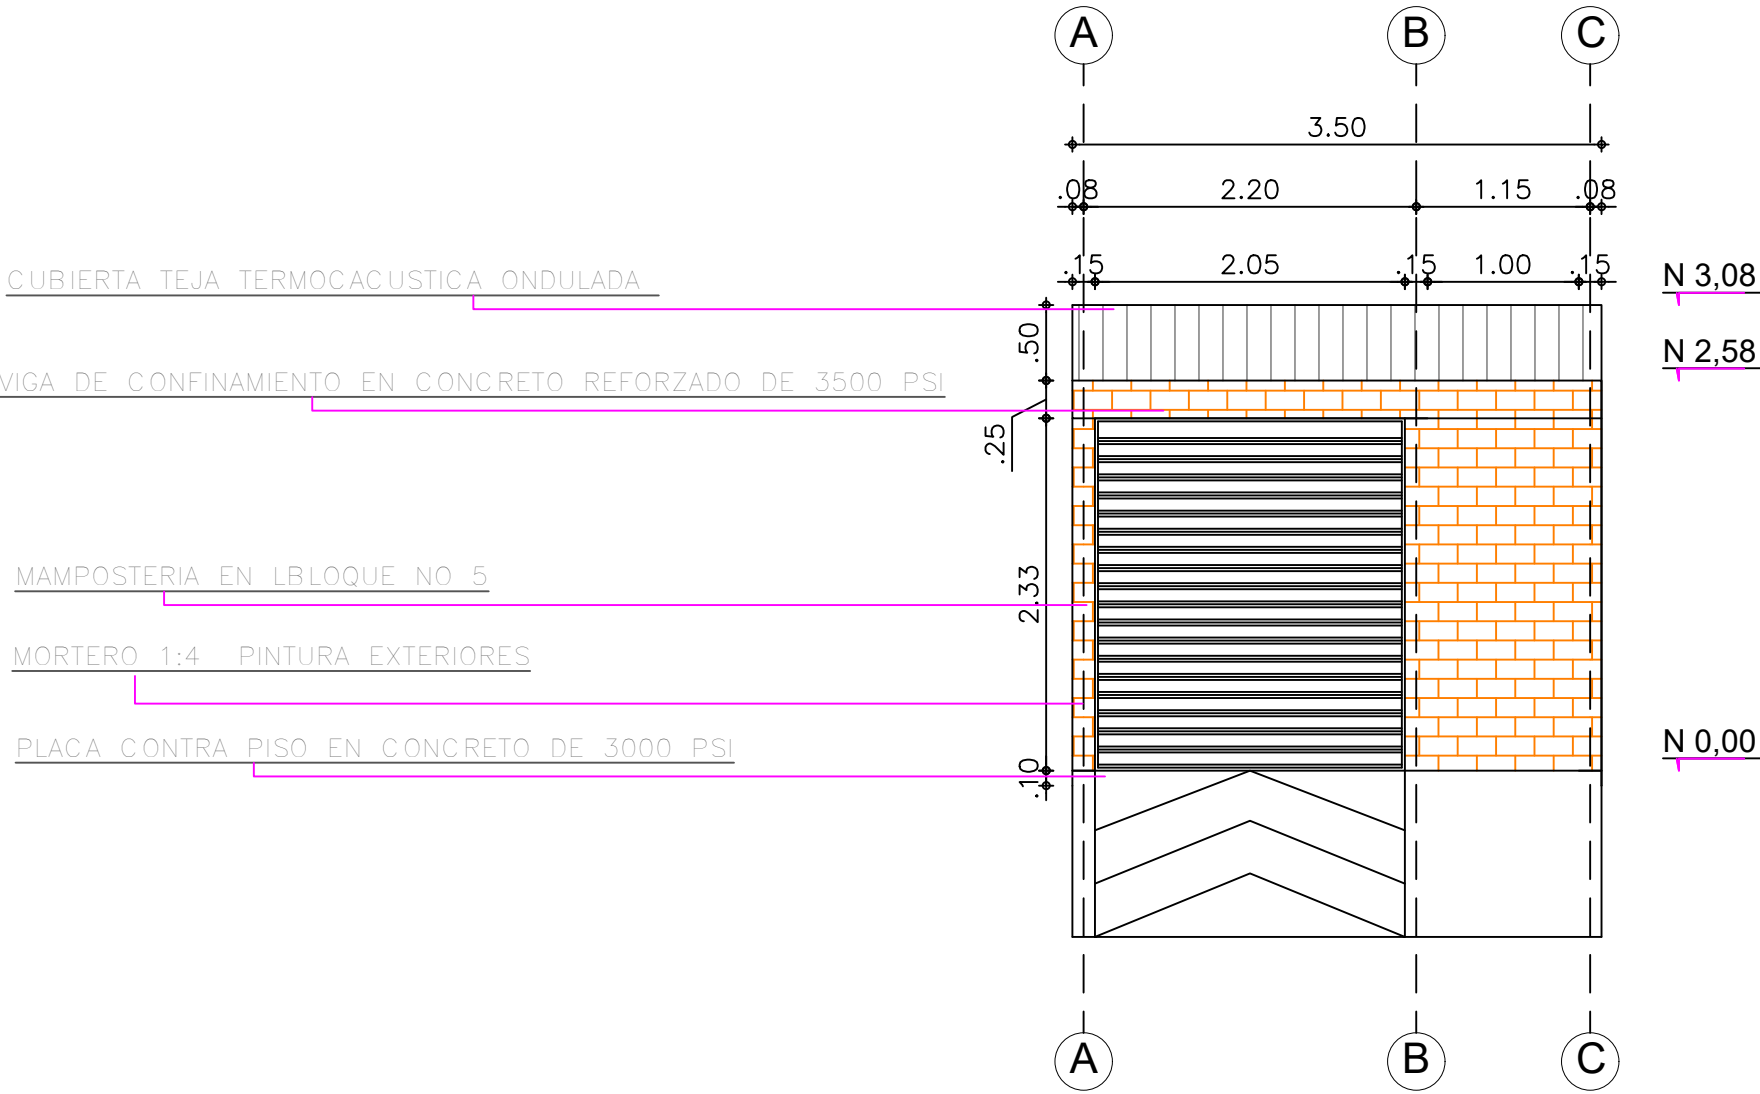

FACHADA LATERAL

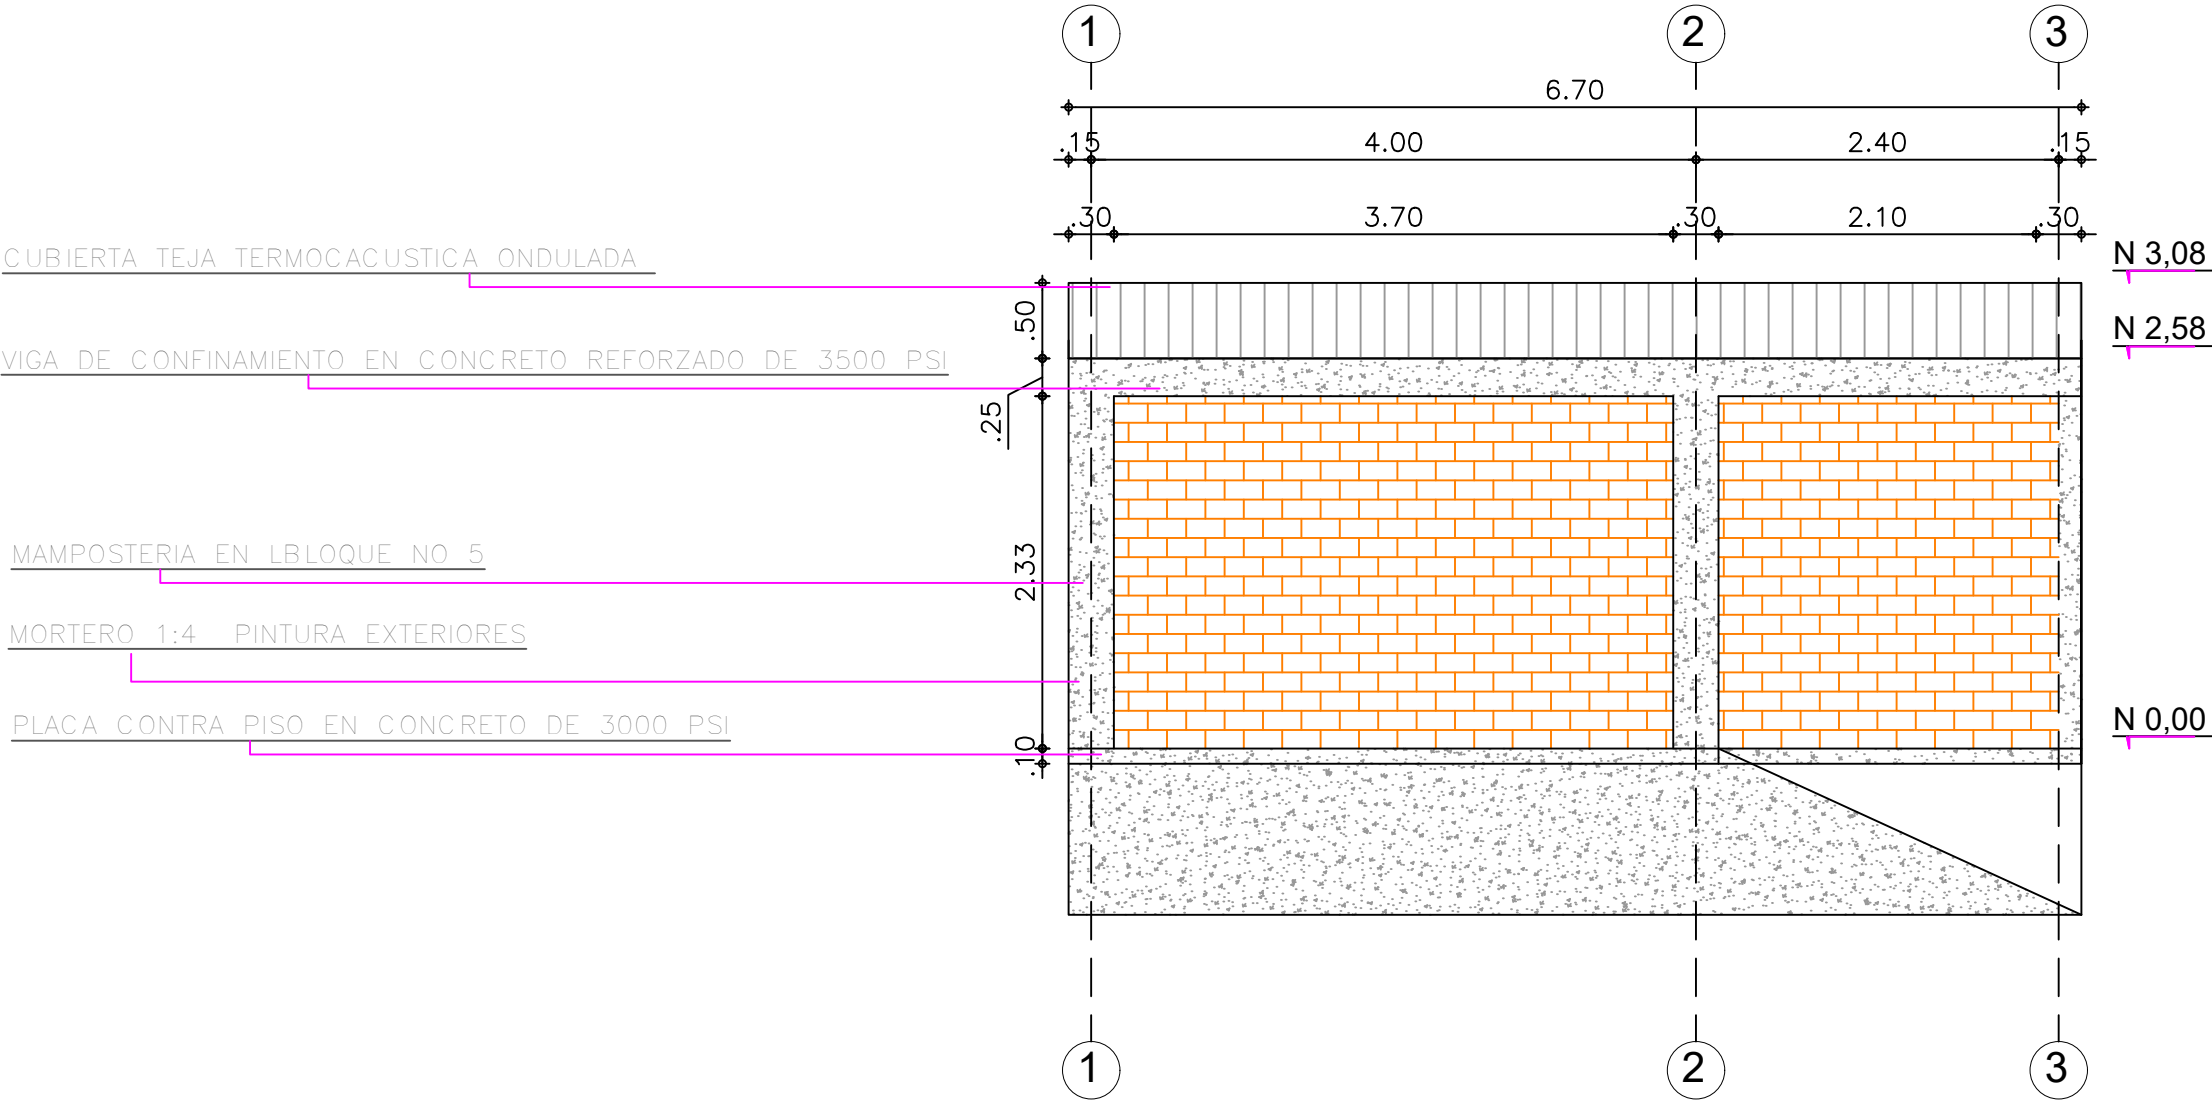

CORTE A-A

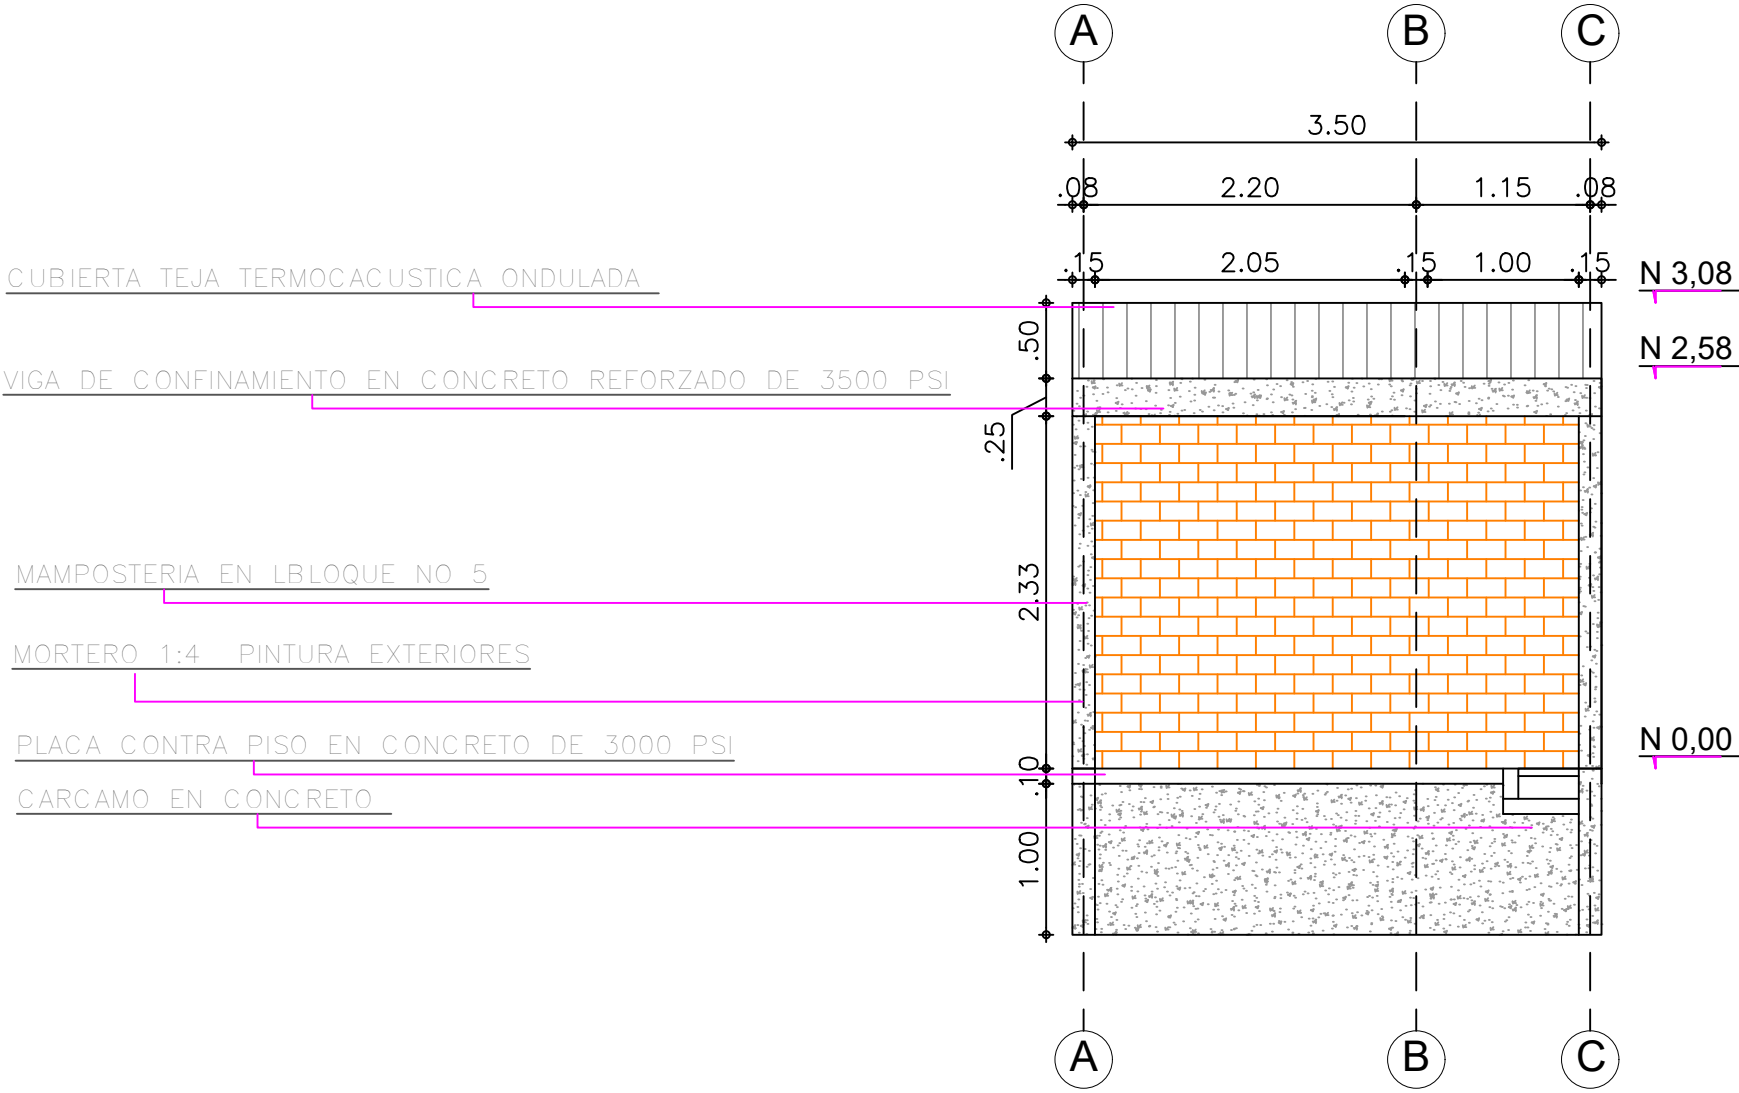

CORTE B-B