FA-C007-G12-05-AR-DW-101-0.dwg



AUTODESK Viewer

AUTODESK


FA-C007-G12-05-AR-DW-102-0.dwg



AUTODESK Viewer

AUTODESK


FA-C007-G12-05-AR-DW-103-0.dwg

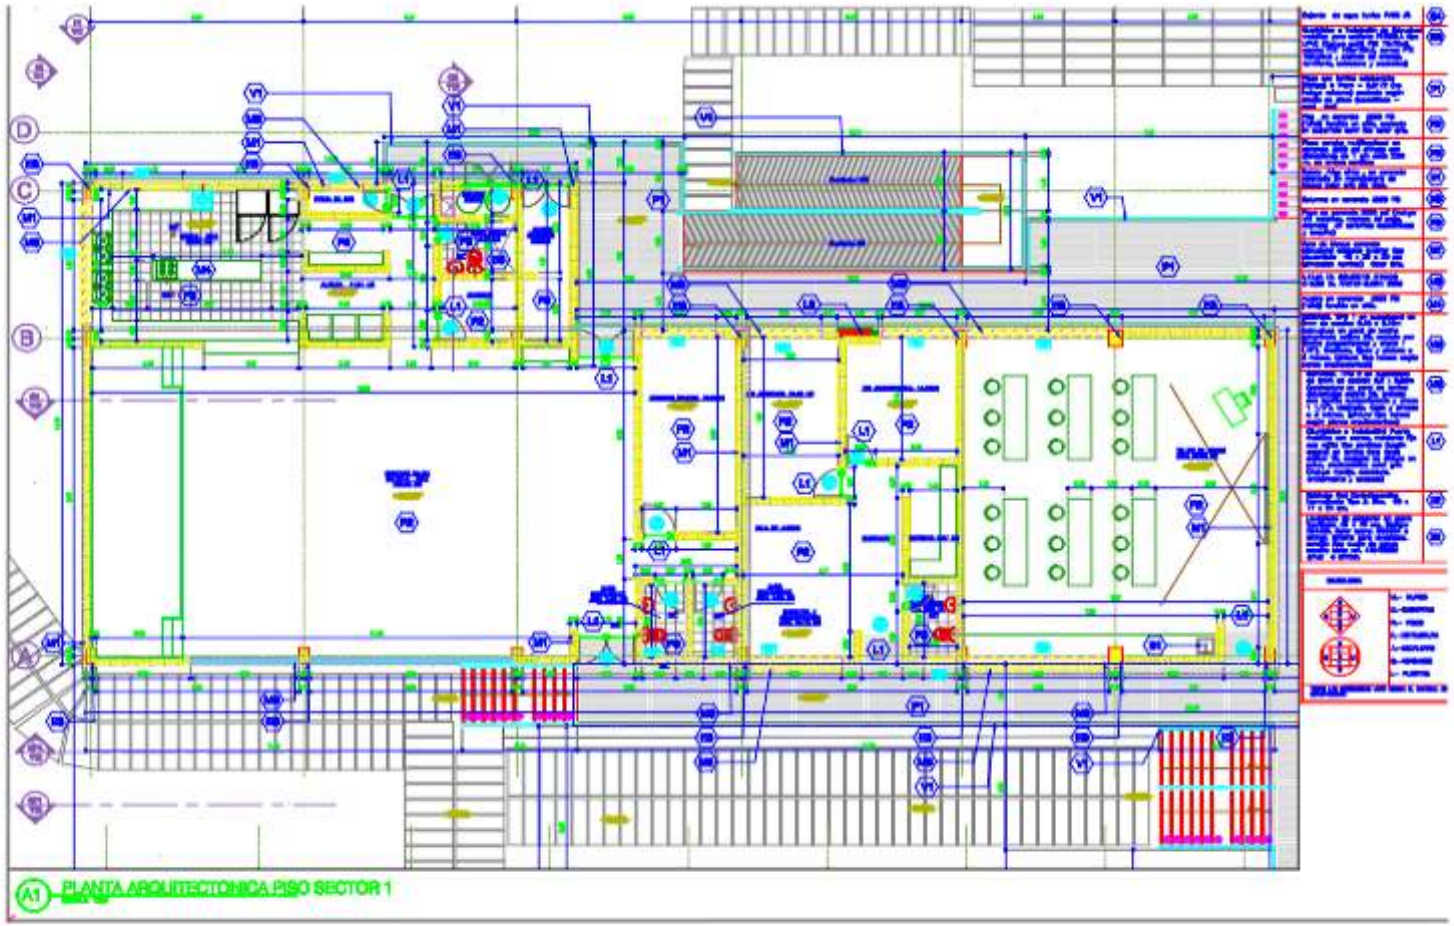

AUTODESK Viewer

AUTODESK


FA-C007-G12-05-AR-DW-001-0.dwg

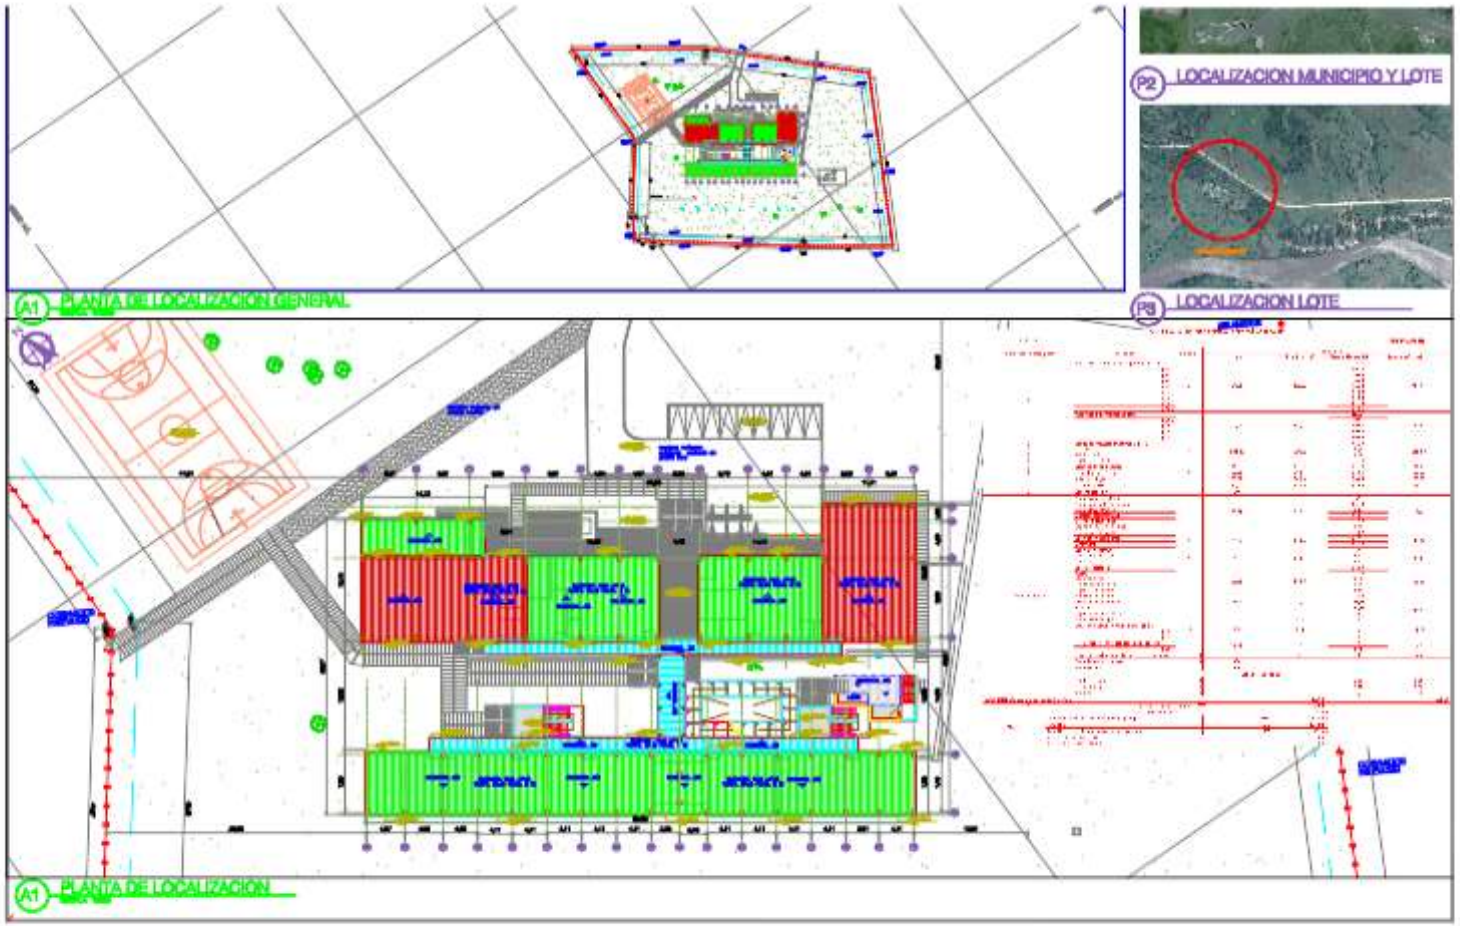

AUTODESK Viewer

AUTODESK


FA-C007-G12-05-AR-DW-104-0.dwg

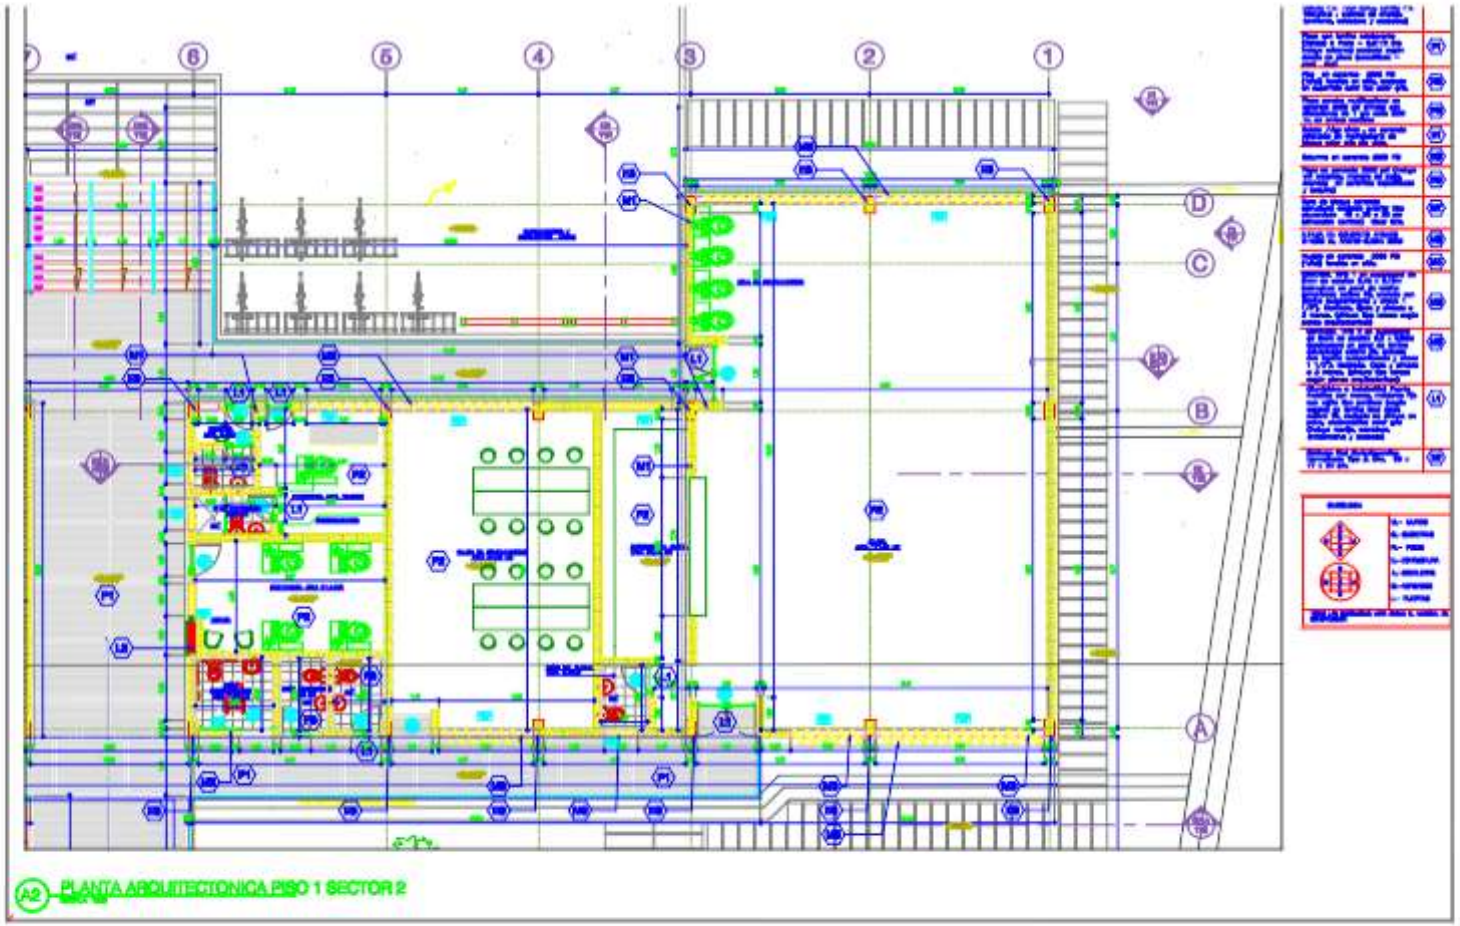

AUTODESK Viewer

AUTODESK

PRODUCED BY AN AUTODESK STUDENT VERSION

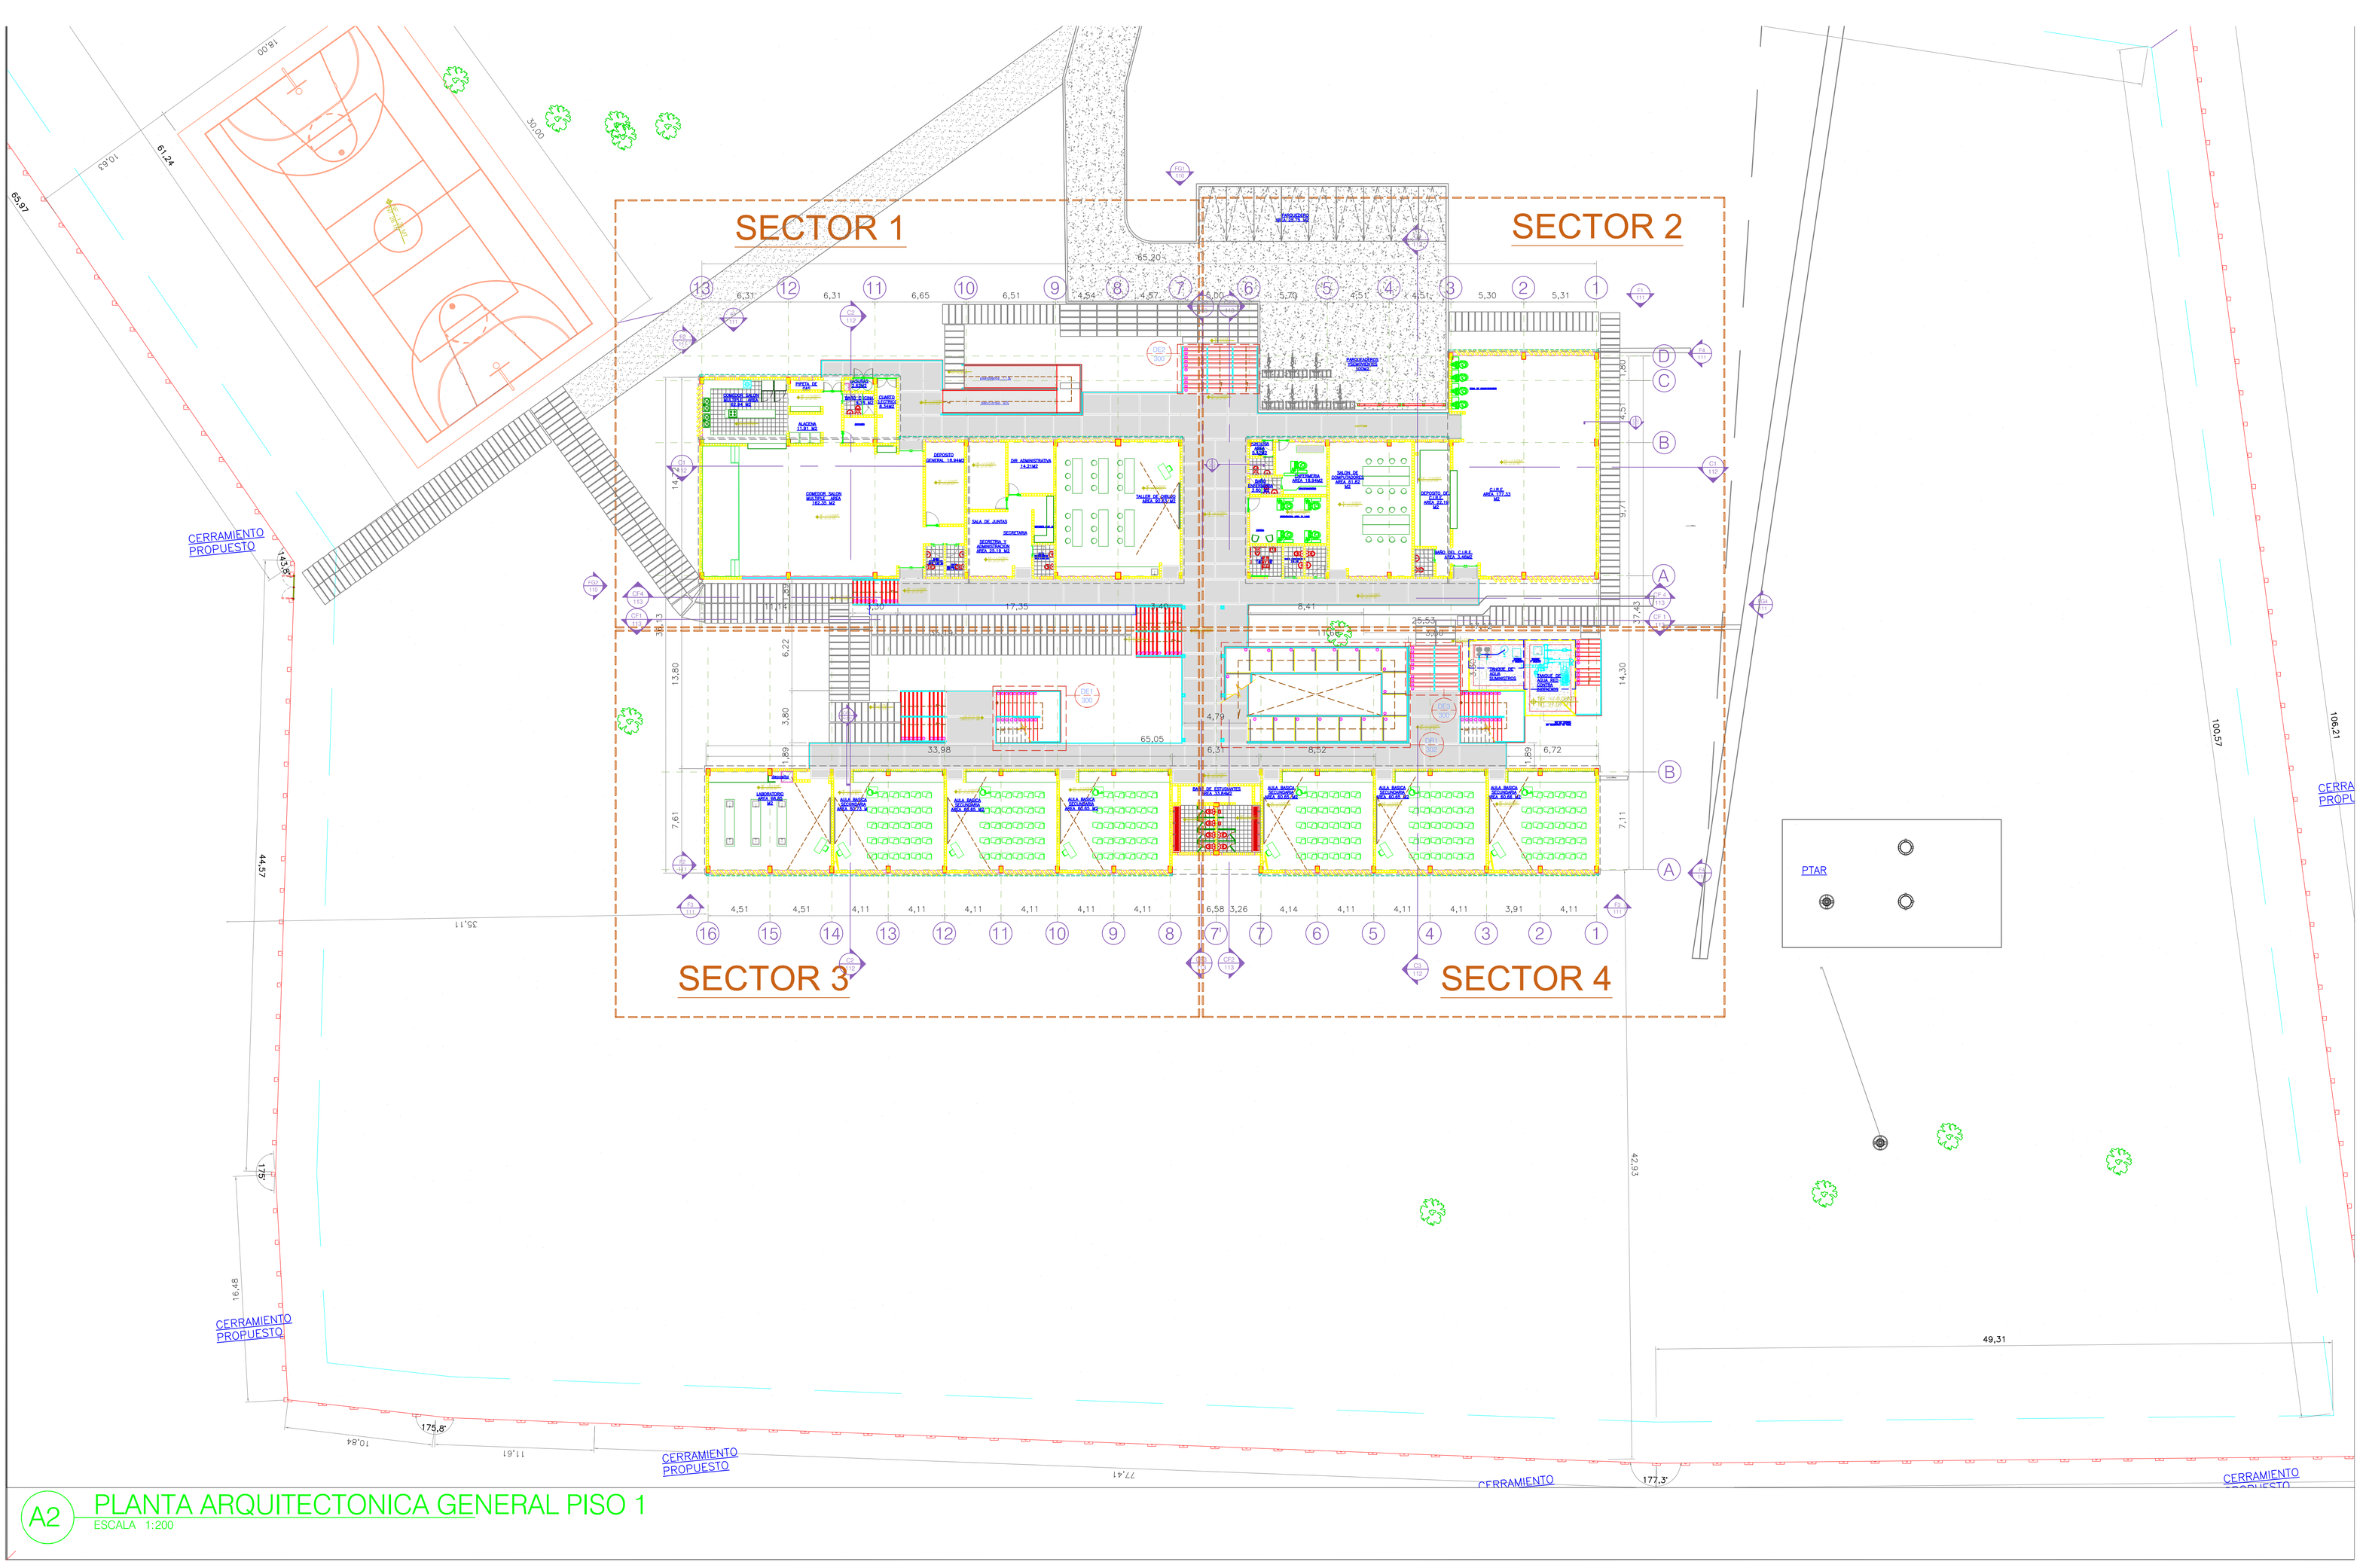


A2 PLANTA ARQUITECTONICA GENERAL PISO 1

ESCALA 1:200

PRODUCED BY AN AUTODESK STUDENT VERSION

PRODUCED BY AN AUTODESK STUDENT VERSION

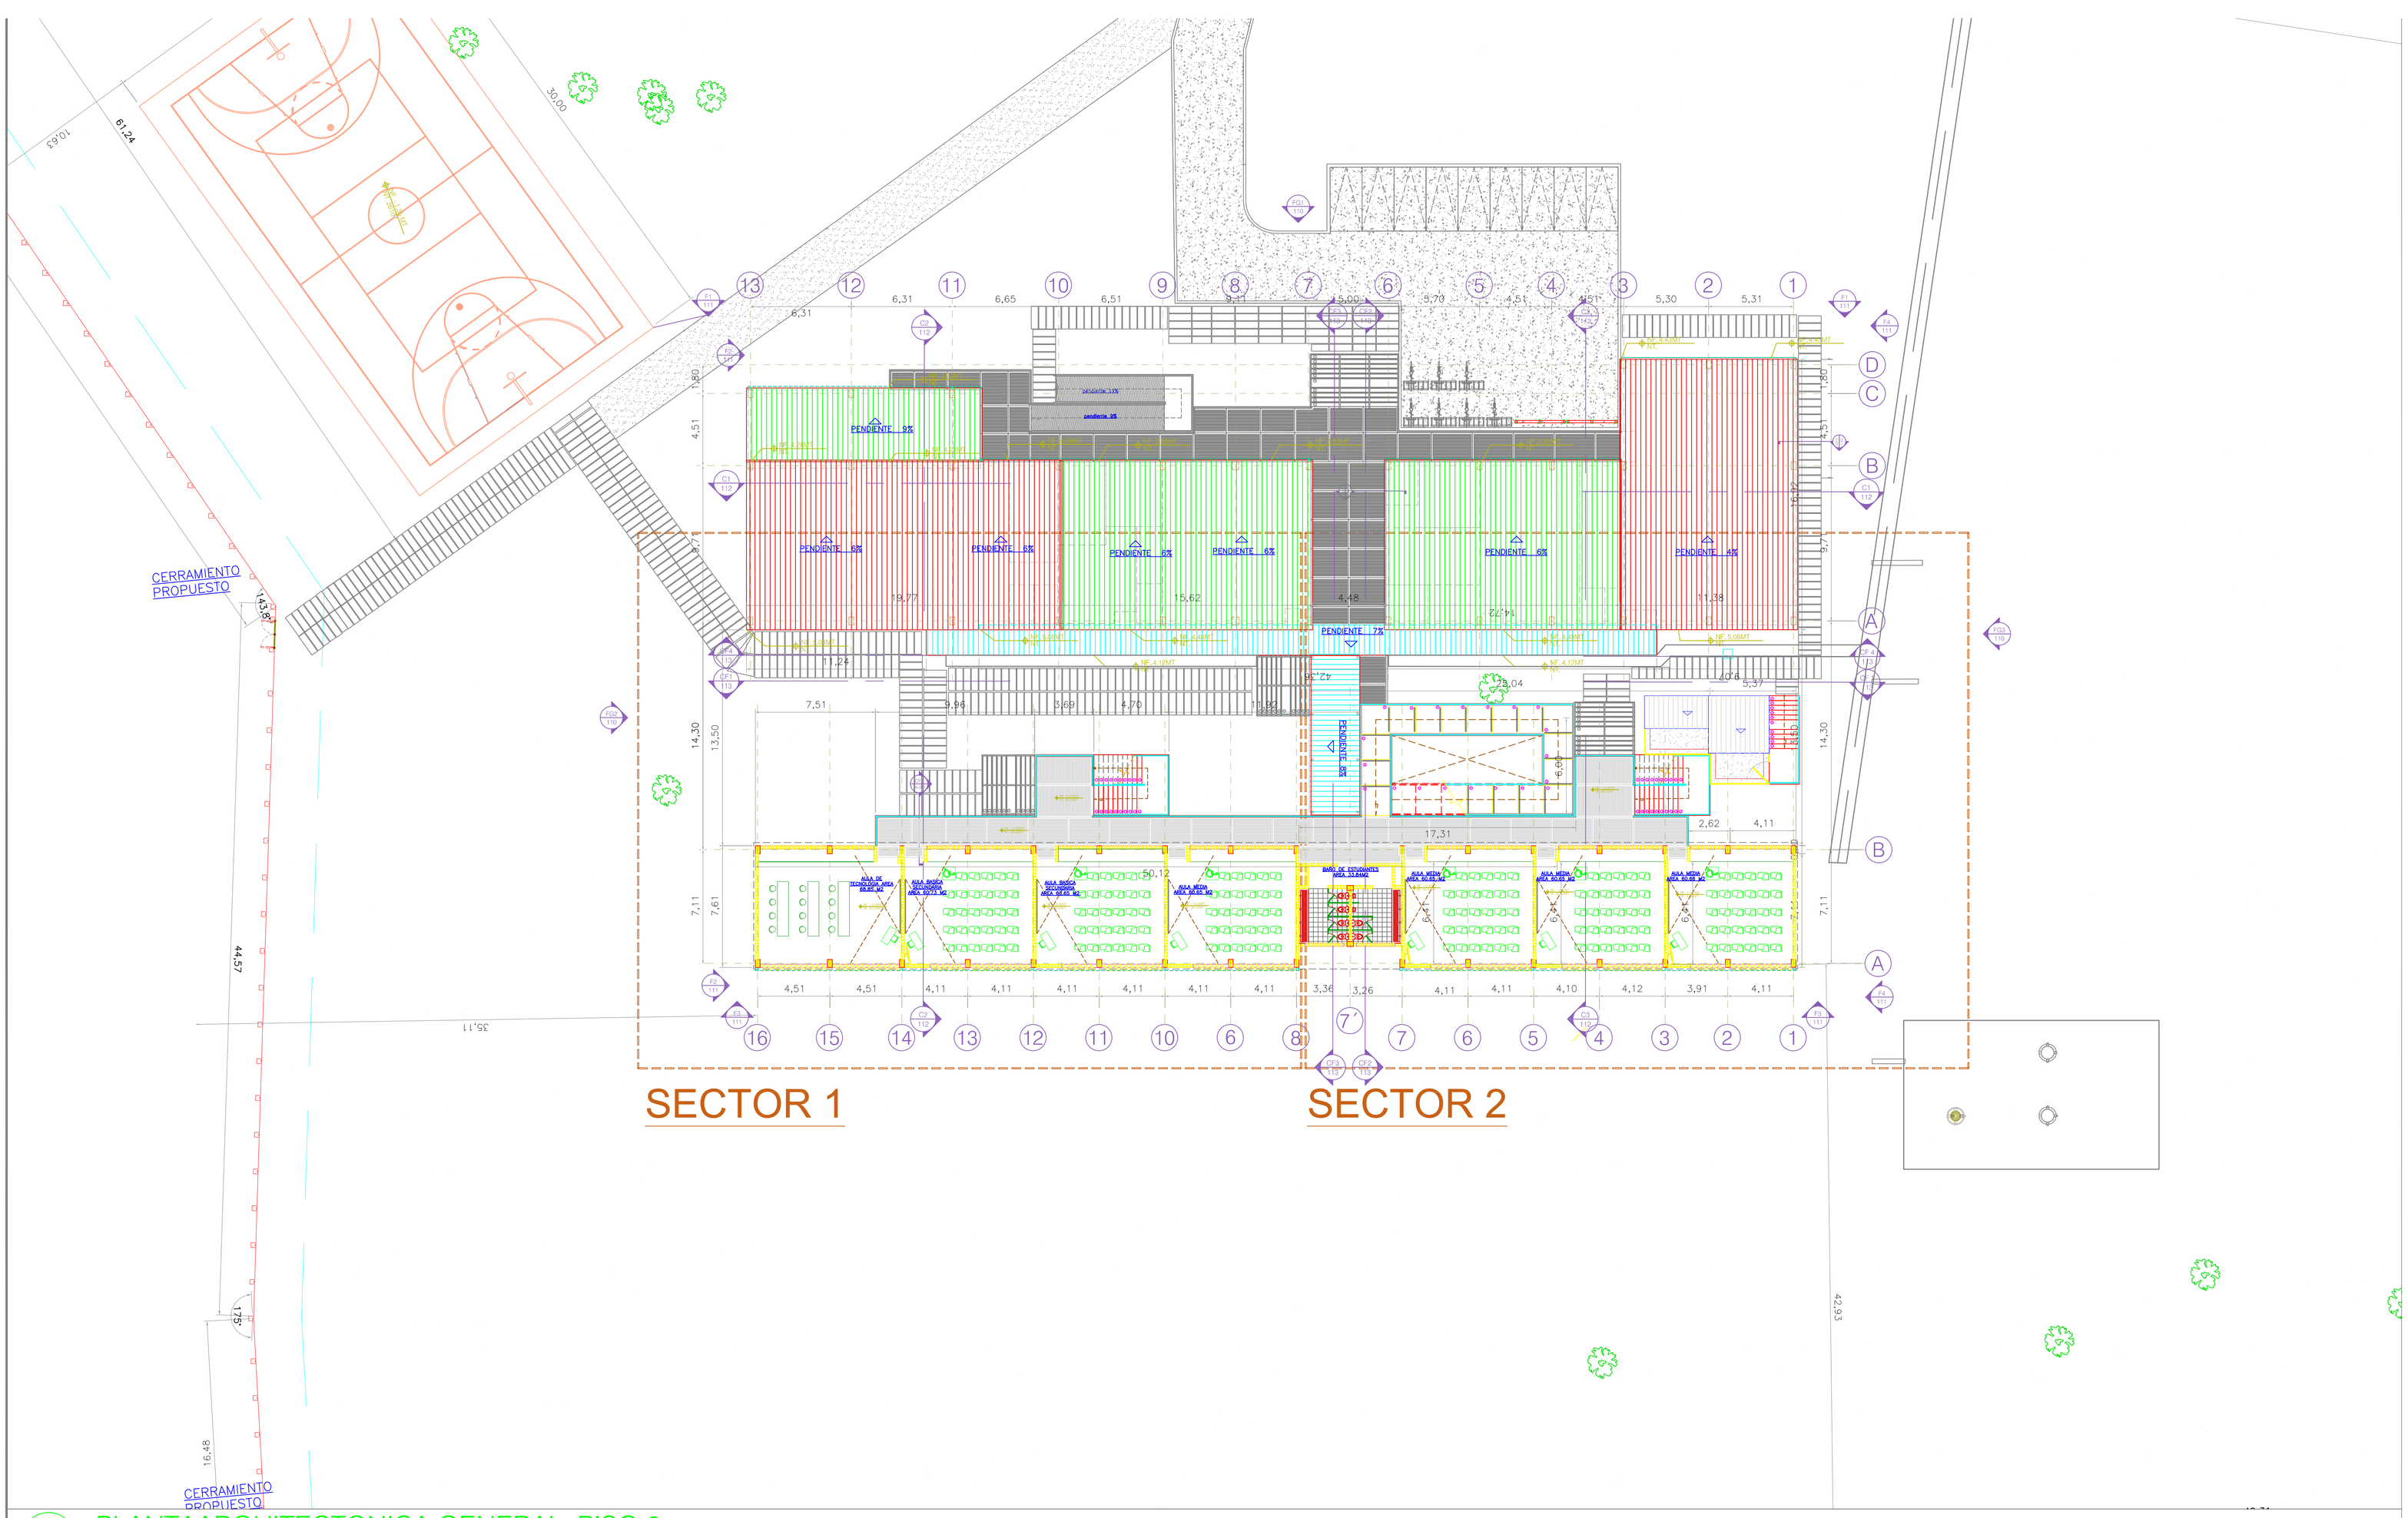

A4 PLANTAARQUITECTONICA GENERAL PISO 2

ESCALA 1:1:200

PRODUCED BY AN AUTODESK STUDENT VERSION

PRODUCED BY AN AUTODESK STUDENT VERSION

PRODUCED BY AN AUTODESK STUDENT VERSION