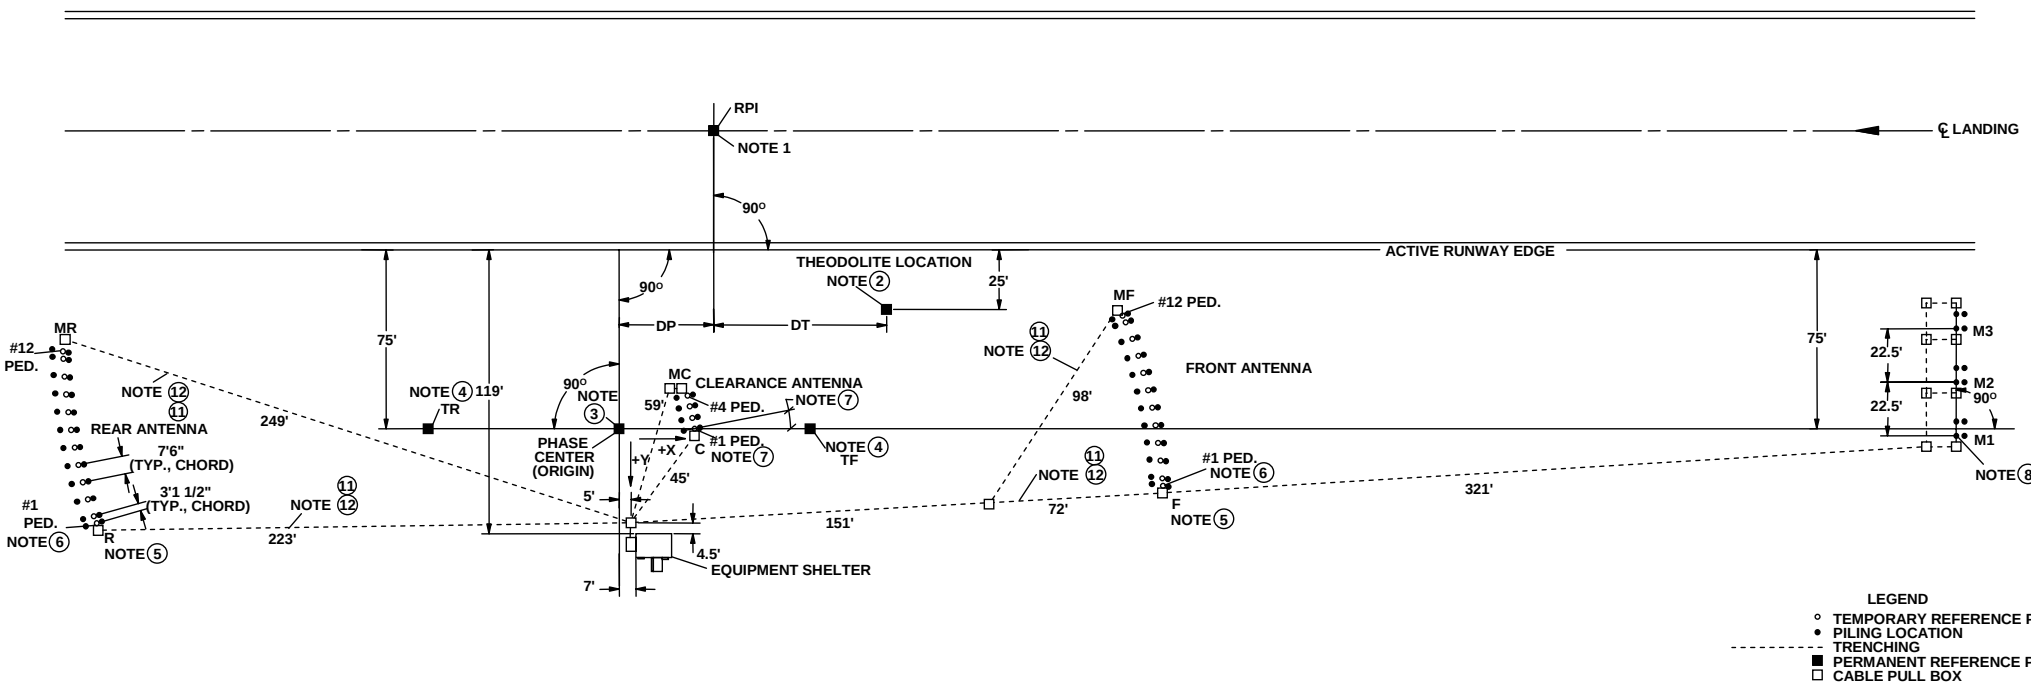


LEGEND
- ° TEMPORARY REFERENCE POINT
- • PILING LOCATION
- ---------- TRENCHING
- ■ PERMANENT REFERENCE POINT
- □ CABLE PULL BOX

FIGURE 9-1. CONSTRUCTION DRAWING
Sheet 1 of 5