


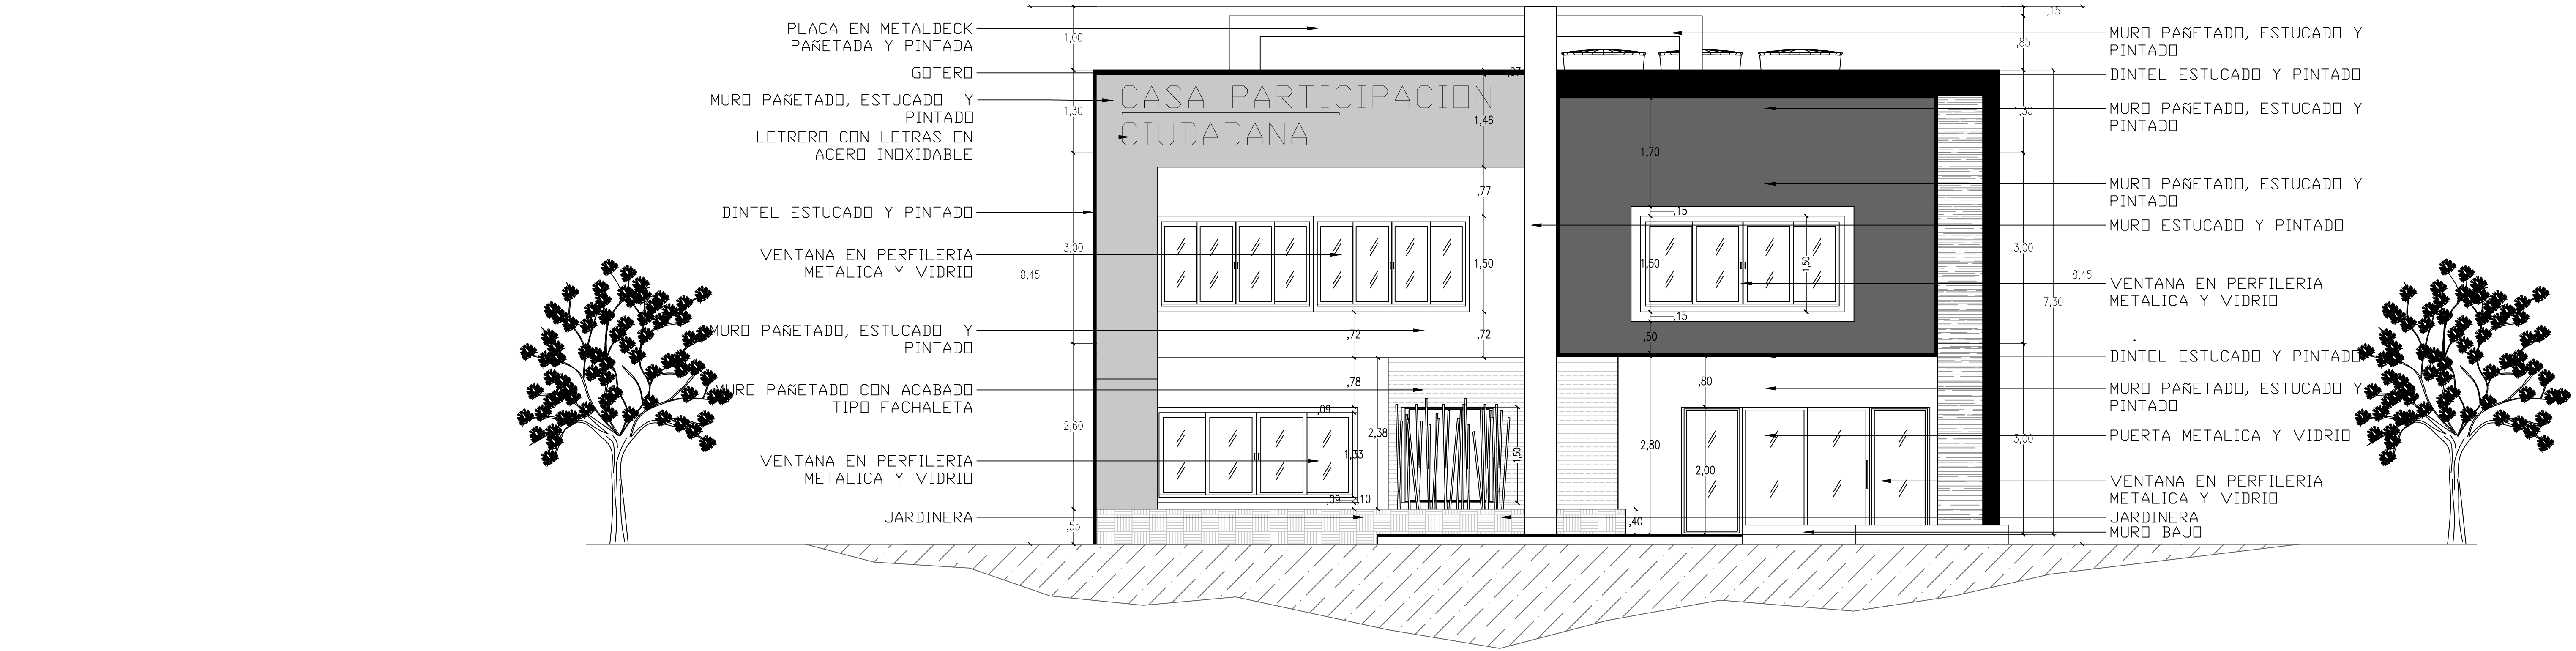

FACHADA FRONTAL
ESC_1:50

