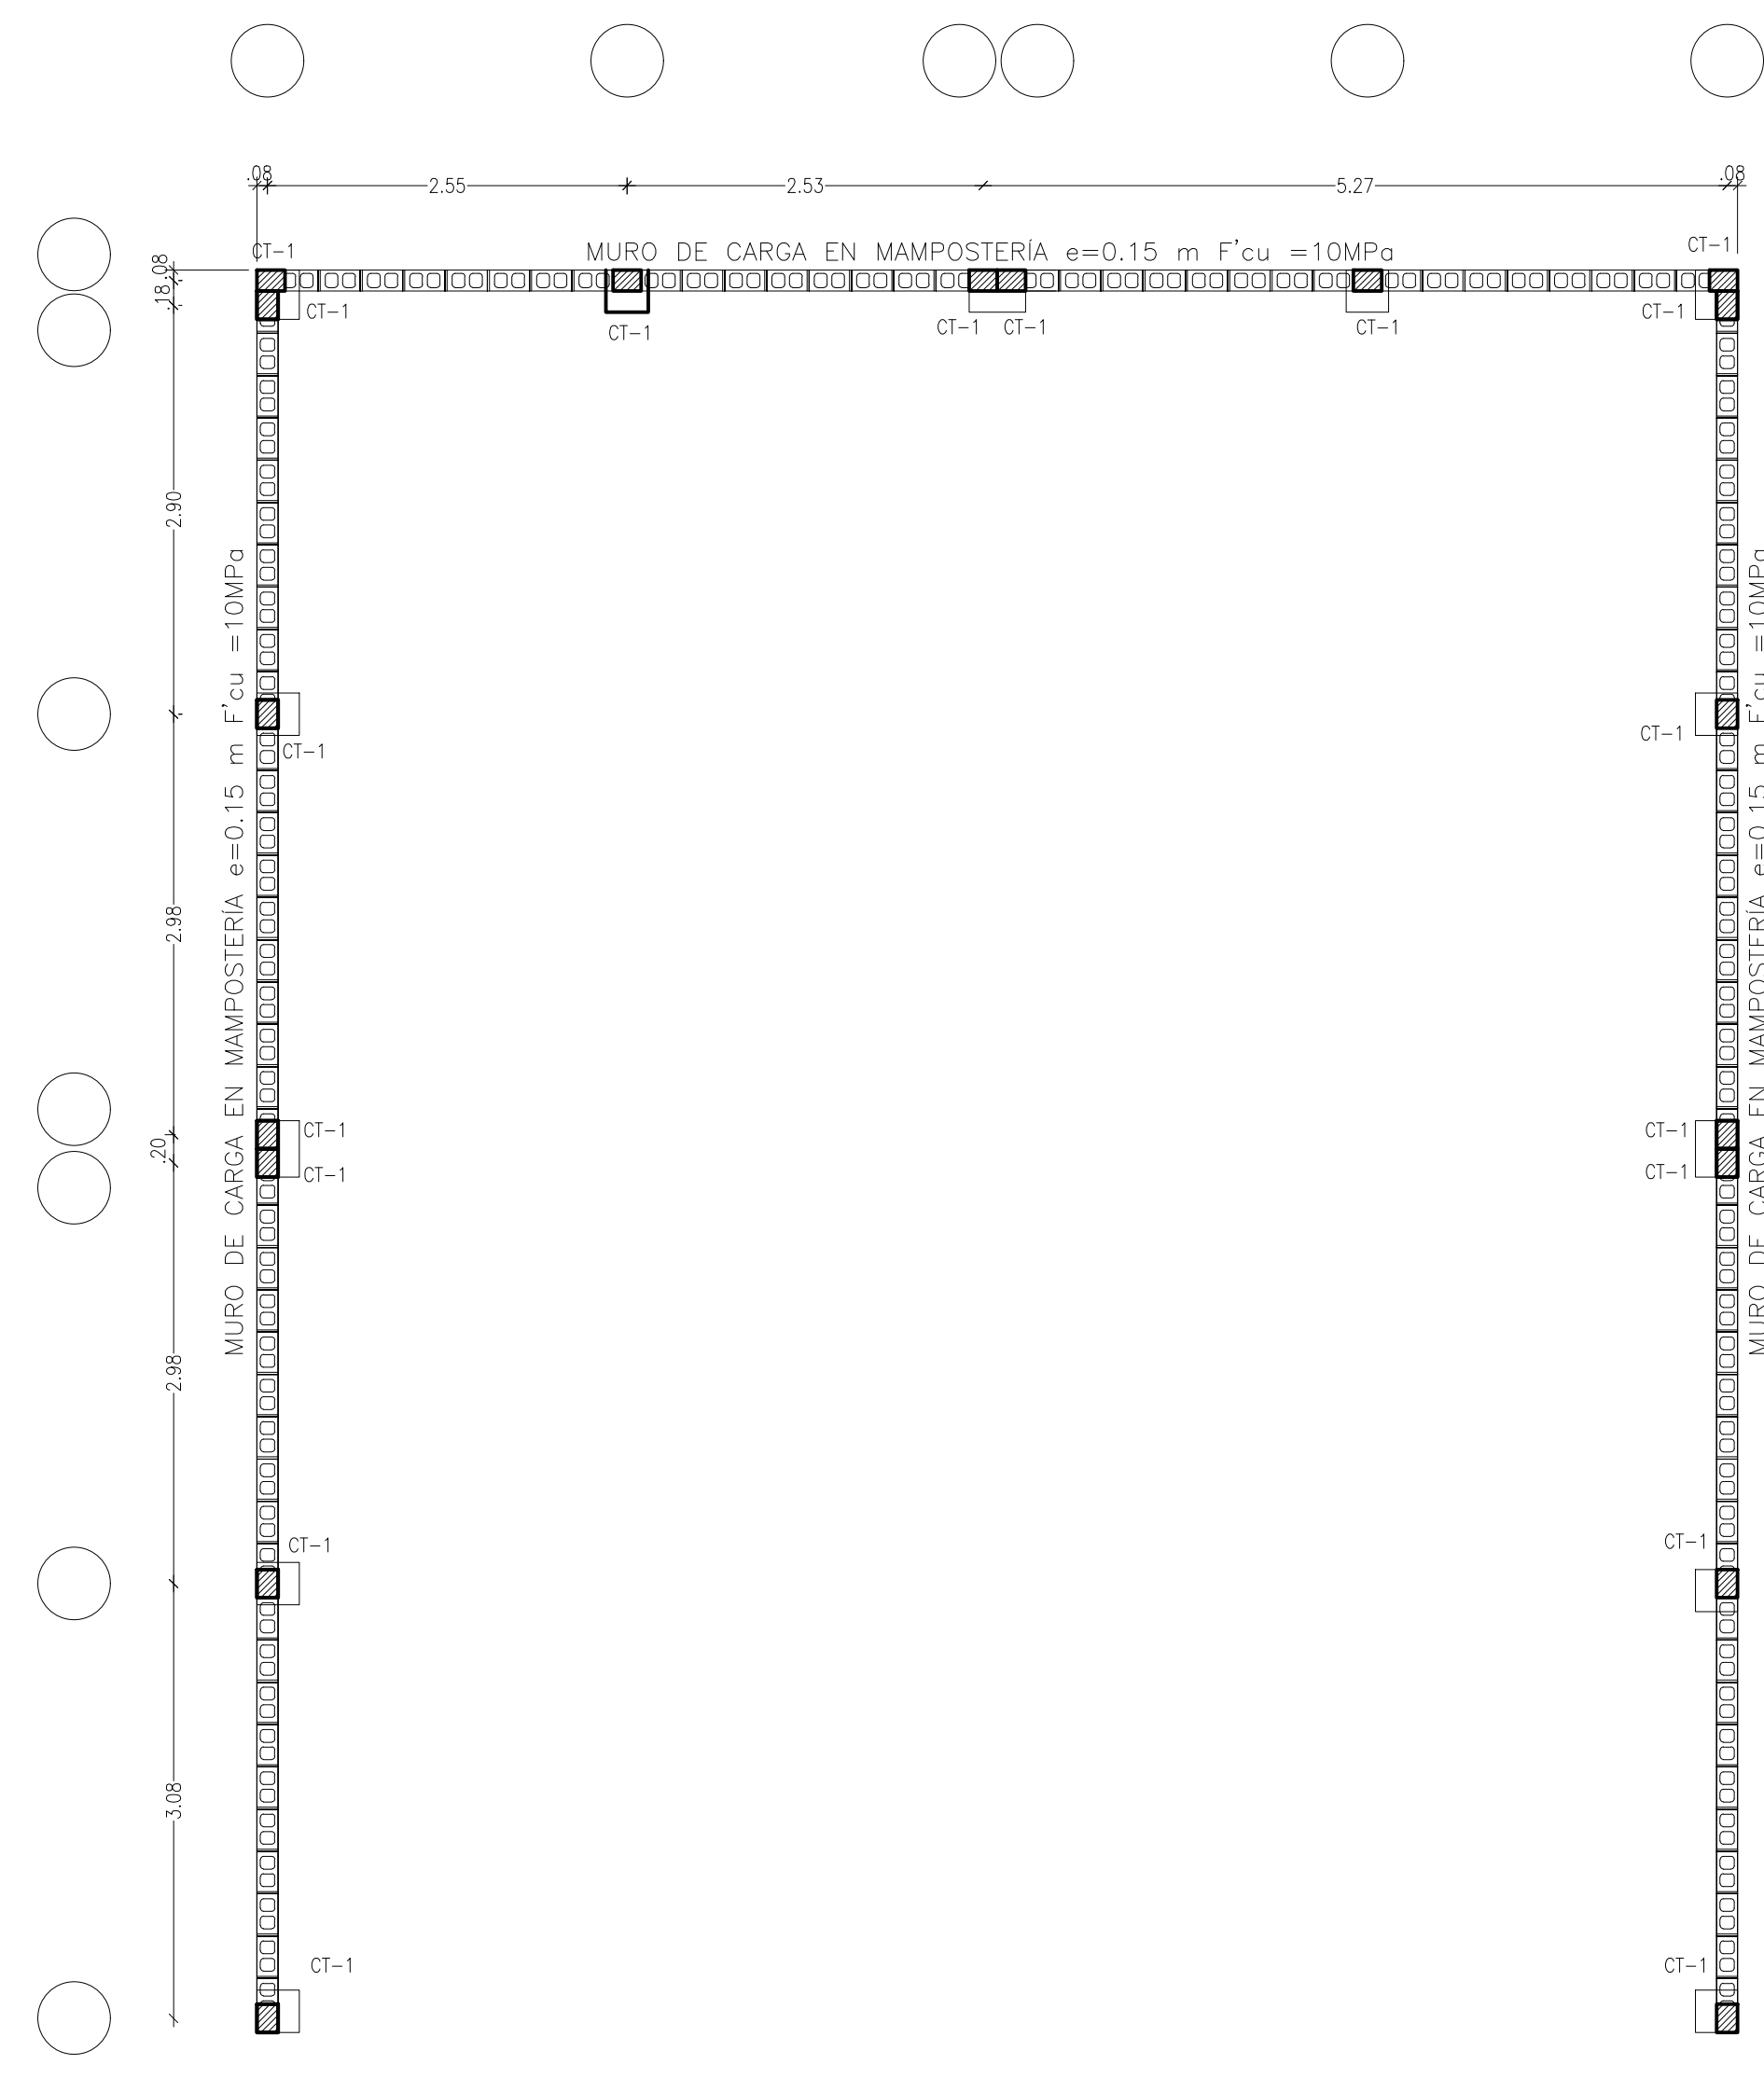


PLANCHAS

DISEÑO:
ING. LIZETH BERRIO CARABALLO

PLANCHAS

1/1

ZAPATA	L1(m)	L2(m)	h(m)	AS1//	AS2//
Z-1	1.00	1.00	0.25	4#4 L=VAR.	4#4 L=VAR.
Z-2	0.60	1.00	0.25	3#4 L=1.25	6#4 L=0.85

