


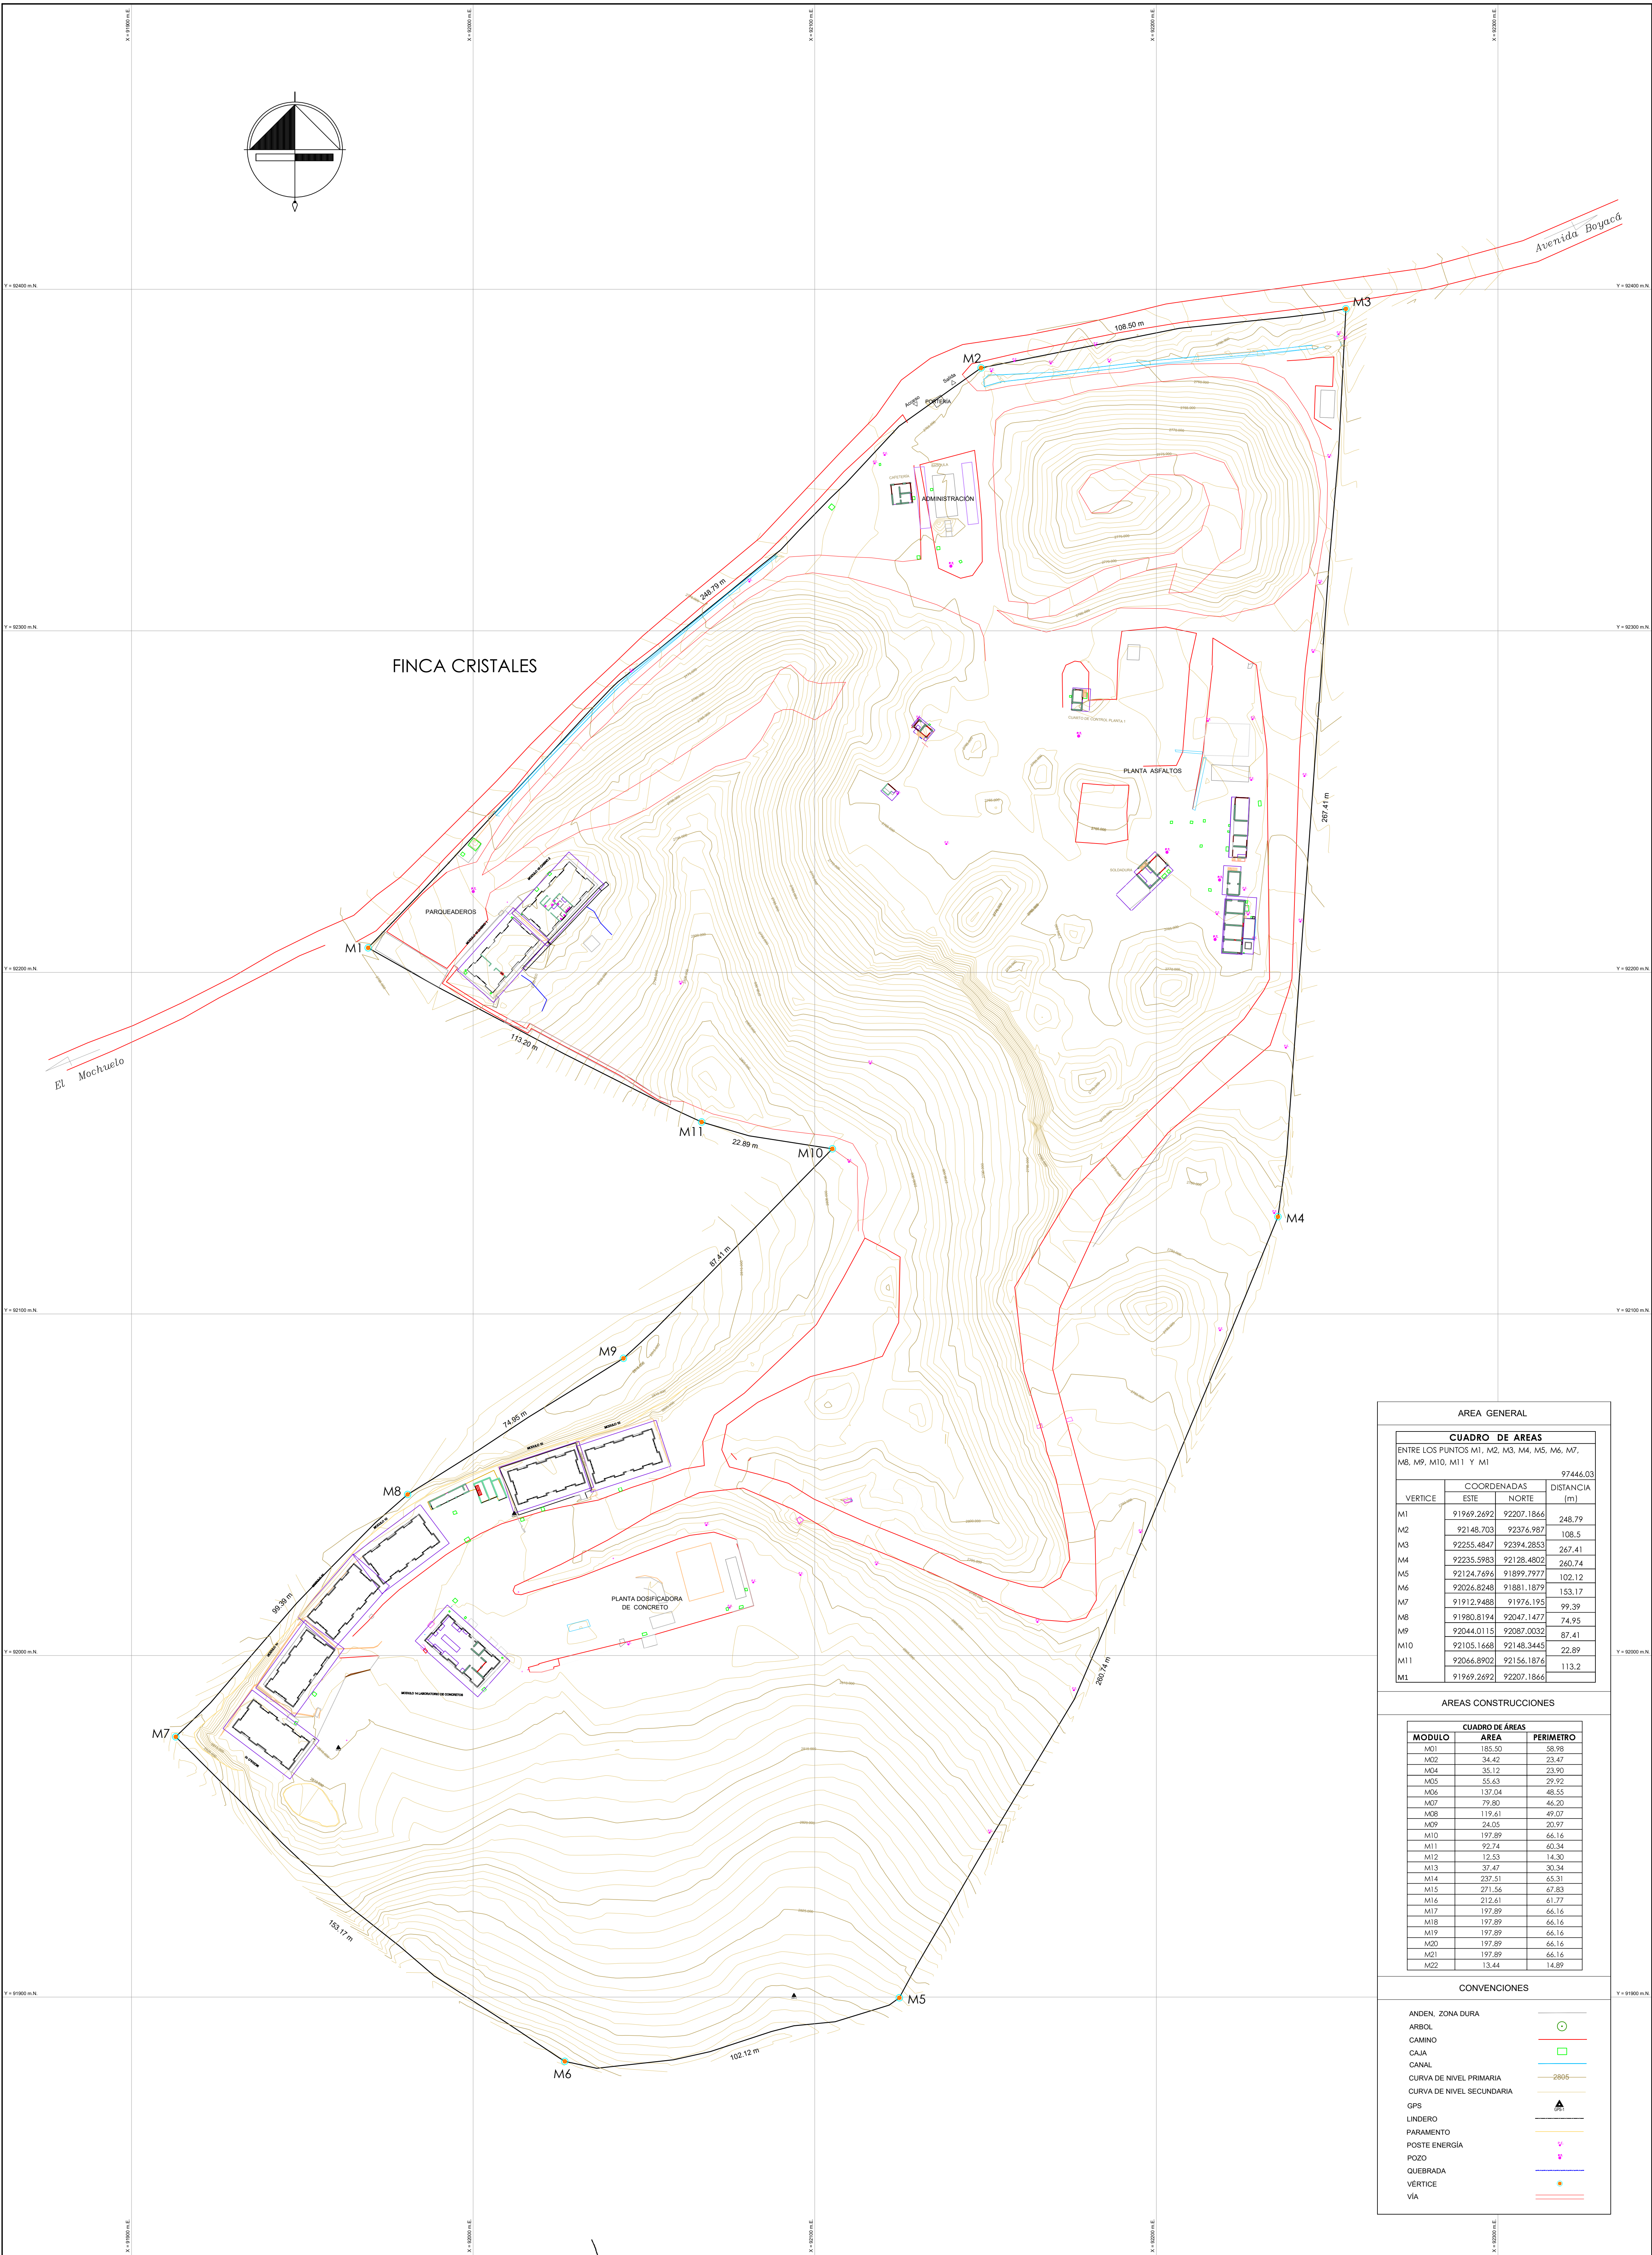

AREA GENERAL			
CUADRO DE AREAS			
ENTRE LOS PUNTOS M1, M2, M3, M4, M5, M6, M7, M8, M9, M10, M11 Y M1			97446.03
VERTICE	COORDENADAS		DISTANCIA (m)
	ESTE	NORTE	
M1	91969.2692	92207.1866	248.79
M2	92148.703	92376.987	108.5
M3	92255.4847	92394.2853	267.41
M4	92235.5983	92128.4802	260.74
M5	92124.7696	91899.7977	102.12
M6	92026.8248	91881.1879	153.17
M7	91912.9488	91976.195	99.39
M8	91980.8194	92047.1477	74.95
M9	92044.0115	92087.0032	87.41
M10	92105.1668	92148.3445	22.89
M11	92046.8902	92156.1876	113.2
M1	91969.2692	92207.1866	

AREAS CONSTRUCCIONES			
MODULO	AREA	PERIMETRO	
M01	185.50	58.98	
M02	34.42	23.47	
M04	35.12	23.90	
M05	55.63	29.92	
M06	137.04	48.55	
M07	79.93	46.20	
M08	119.61	49.07	
M09	24.05	20.97	
M10	197.89	66.16	
M11	92.74	60.34	
M12	12.33	14.30	
M13	37.47	30.34	
M14	237.51	65.31	
M15	271.56	67.83	
M16	212.61	61.77	
M17	197.89	66.16	
M18	197.89	66.16	
M19	197.89	66.16	
M20	197.89	66.16	
M21	197.89	66.16	
M22	13.44	14.89	

CONVENCIONES	
ANDEN, ZONA DURA	
ARBOL	
CAMINO	
CAJA	
CANAL	
CURVA DE NIVEL PRIMARIA	
CURVA DE NIVEL SECUNDARIA	
GPS	
LINDERO	
PARAMENTO	
POSTE ENERGIA	
POZO	
QUEBRADA	
VERTICE	
VIA	