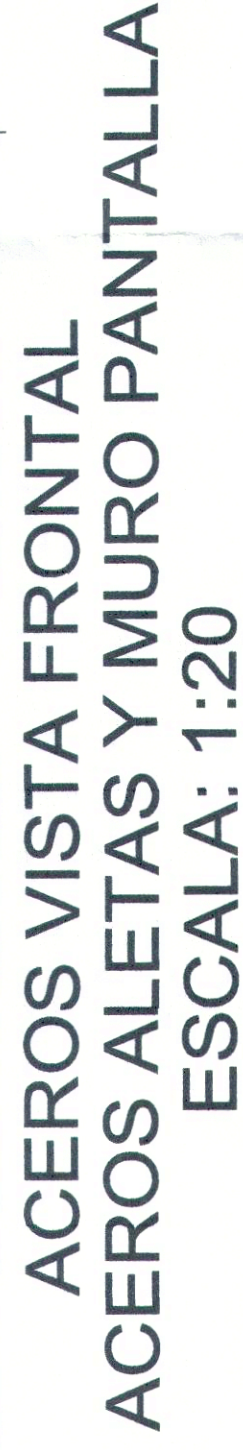
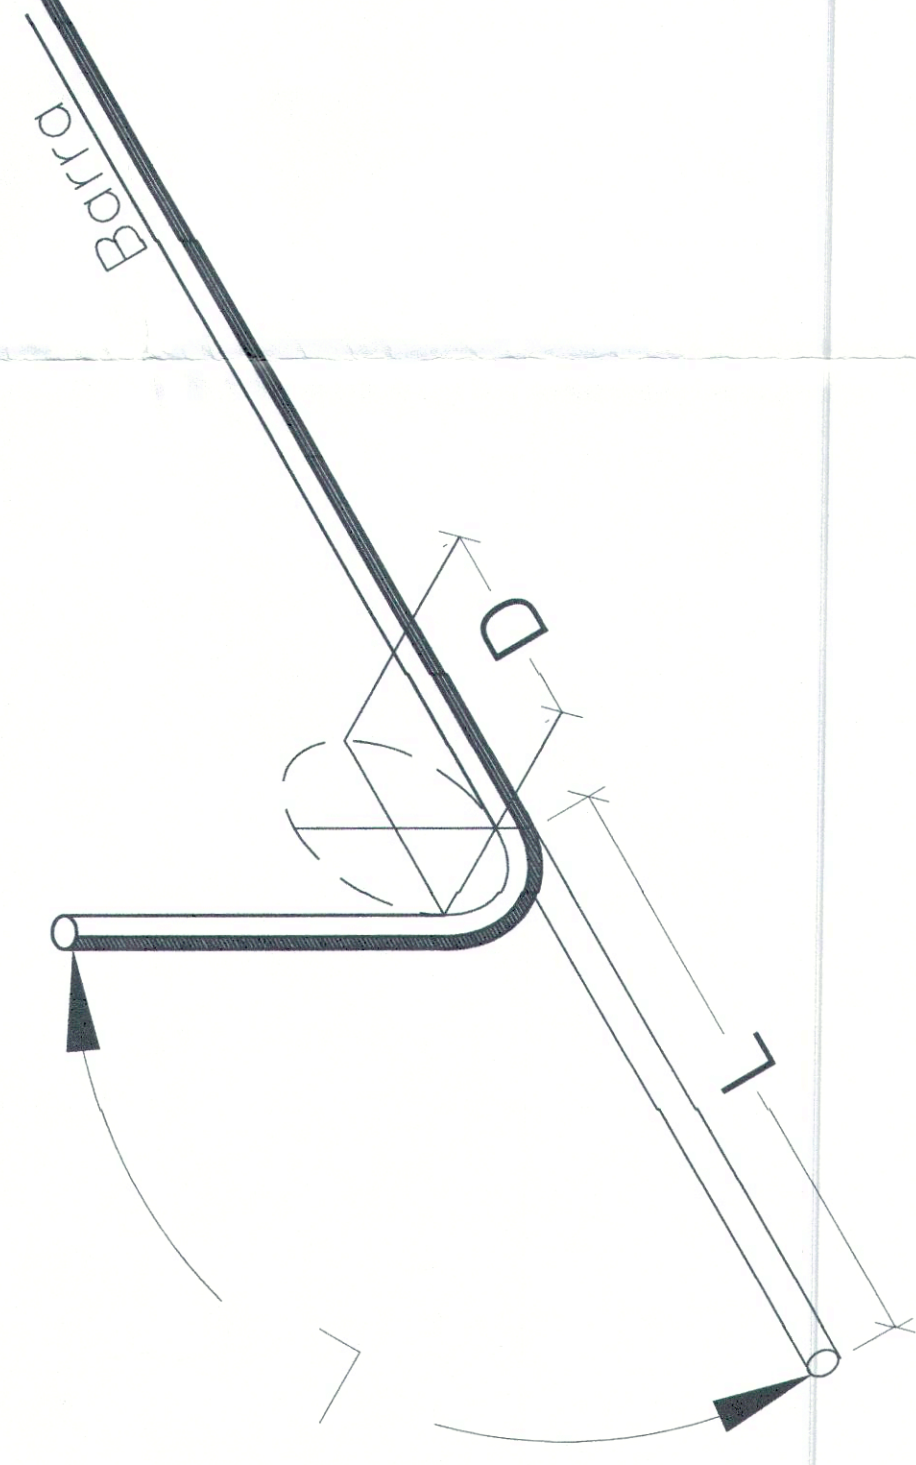


DETALLES GENERALES - REFUERZO LONGITUDINALSUBTOTALSUBTOTAL