



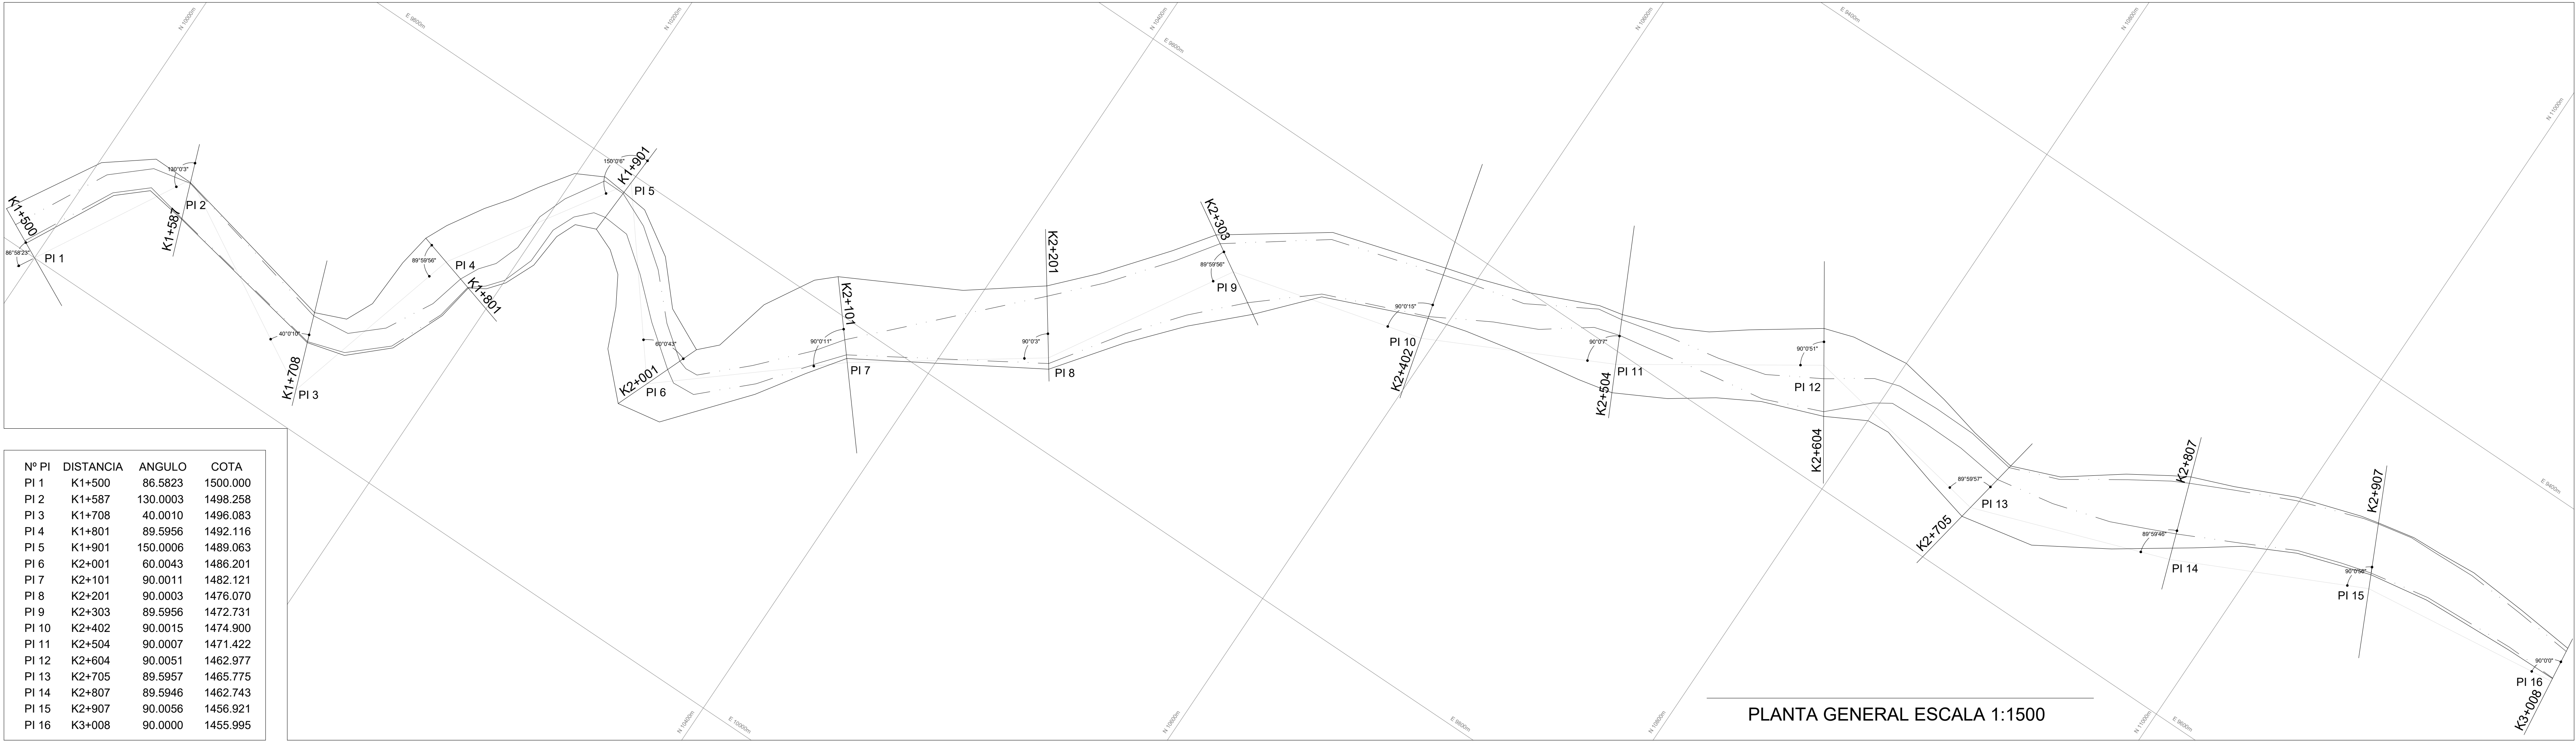

Nº PI	DISTANCIA	ANGULO	COTA
PI 1	K1+500	86.6823	1500.000
PI 2	K1+587	130.0003	1498.258
PI 3	K1+708	40.0010	1496.083
PI 4	K1+801	89.5956	1492.116
PI 5	K1+901	150.0006	1489.063
PI 6	K2+001	60.0043	1486.201
PI 7	K2+101	90.0011	1482.121
PI 8	K2+201	90.0003	1476.070
PI 9	K2+303	89.5956	1472.731
PI 10	K2+402	90.0015	1474.900
PI 11	K2+504	90.0007	1471.422
PI 12	K2+604	90.0051	1462.977
PI 13	K2+705	89.5957	1465.775
PI 14	K2+807	89.5946	1462.743
PI 15	K2+907	90.0056	1456.921
PI 16	K3+008	90.0000	1455.995

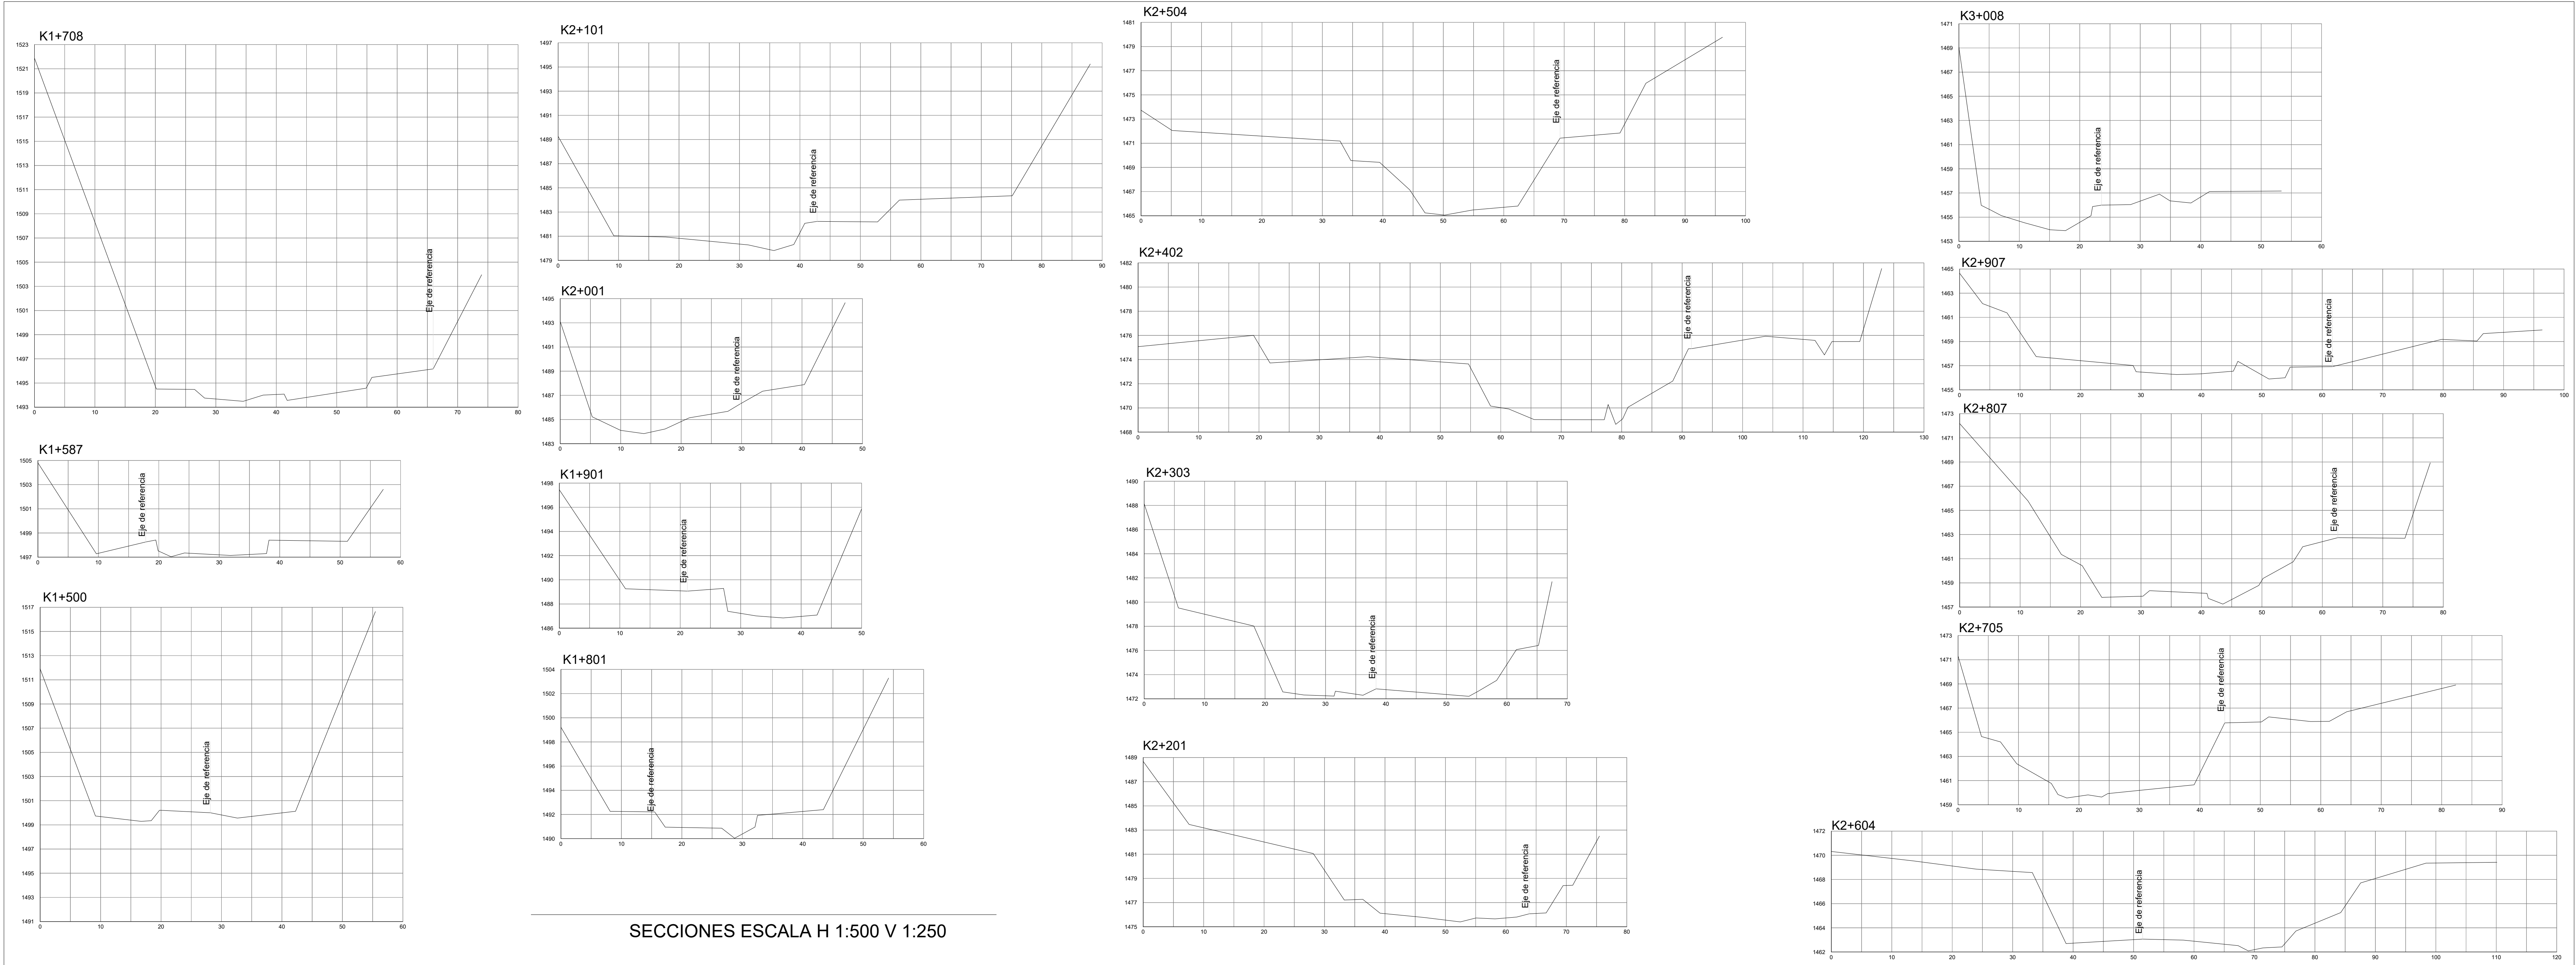

Río Aburrá - Sector La Clara MUNICIPIO DE CALDAS	RODRIGO CANO GALLEGO Ingeniero Civil - Consultor - Profesor	NOMBRE		FIRMA						VEREDA LA CLARA		LEVANTAMIENTO TOPOGRÁFICO PLANTA Y SECCIONES		ESCALA: INDICADAS		FECHA: ENERO / 2.003	
		LEVANTAMIENTO TOPOGRÁFICO:		MAPAS Y PROYECTOS										PLANO No.: 01		HOJA: 4	
		DIBUJO		LUCERO BERNAL										DE: 9		REV: 0	
		DIRECTOR DEL PROYECTO		RODRIGO CANO													
		SOLICITO		MUNICIPIO DE CALDAS - CORANTIOQUIA													
						No		Fecha		Descripción		Director del Proyecto					
										REVISIONES							