



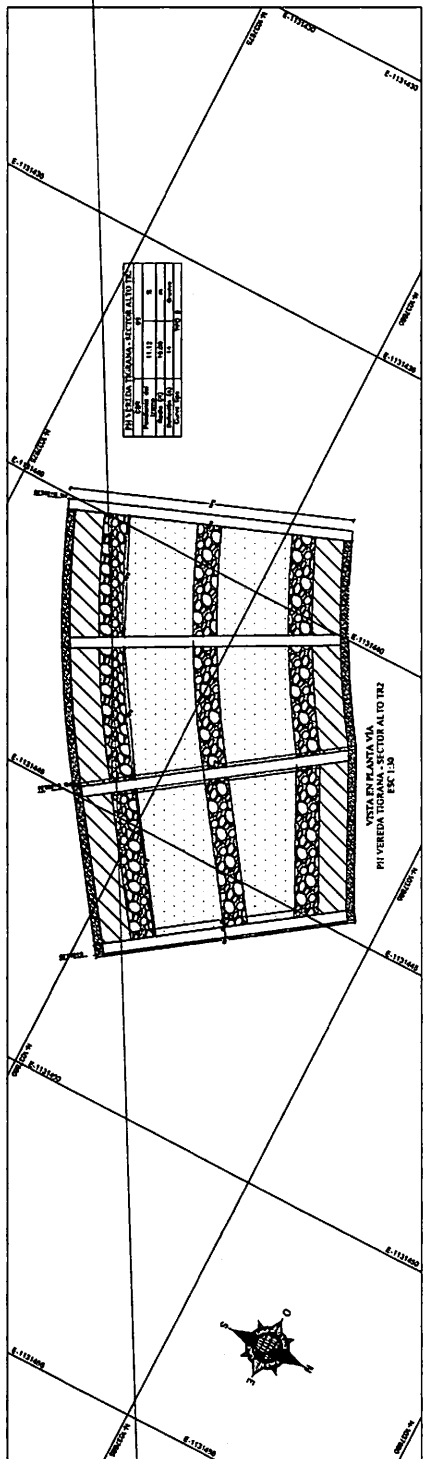



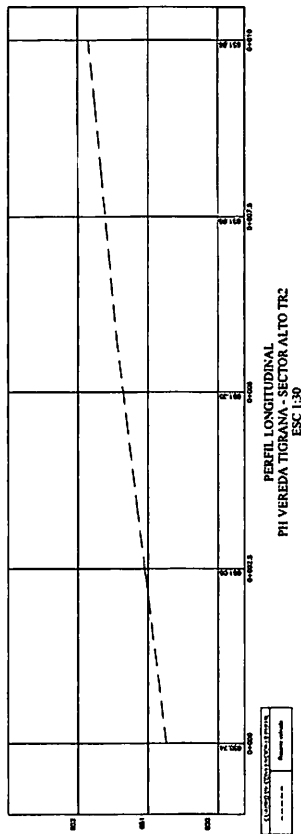


PERFIL LONGITUDINAL
PH VEREDA TIGRANA - SECTOR ALTO TR2
ESC 1:30

CARTEA COORDENADAS DEL EJE		PH VEREDA TIGRANA - SECTOR ALTO TR2		COORDENADAS (m)		PERALTE	
PUNTO	ASBESTA	NORTE	ESTE	EJE	CUYA		
0+000.00	0	13,7682.45	11,3144.07	850.74	2.00%		
0+003.00	3	13,7690.53	11,3144.36	851.18	2.00%		
0+008.00	8	13,7678.35	11,3144.36	851.60	2.00%		
0+012.00	12	13,7677.66	11,3147.37	851.88	2.00%		
0+017.43	17.43	13,7676.79	11,3145.10	852.12	2.00%		

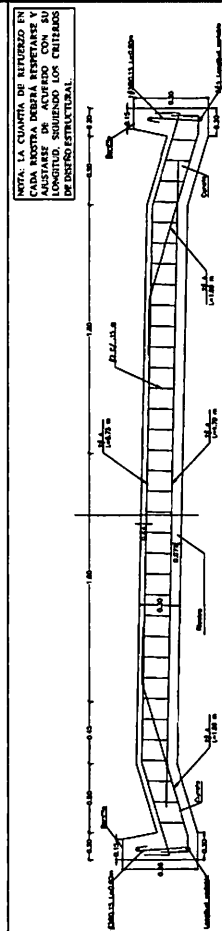


**CURVA TIPO 9
CORTE LONGITUDINAL REFUERZO RIOSTRA
ESCALA 1:15**

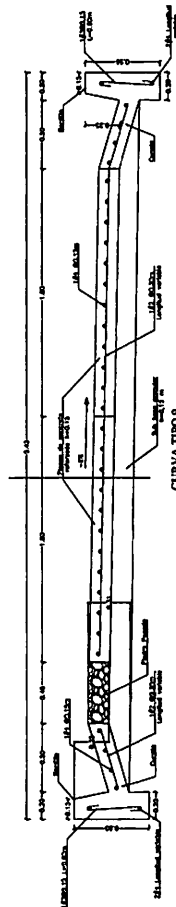


CURVA TIPO 9
CORTE SECCIÓN TRANSVERSAL Y DETALLE REFUERZO PLACA HUELLA
FSCAI A 1-15



ACERO	
CONCRETO	

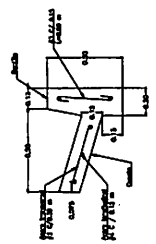


CORTE TRANSVERSAL REFUERZO
CUNETA
ESCALA 1:15

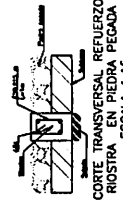







CORTE TRANSVERSAL REFUERZO
RIOSTRA EN PIEDRA PEGADA
ESCALA 1:15

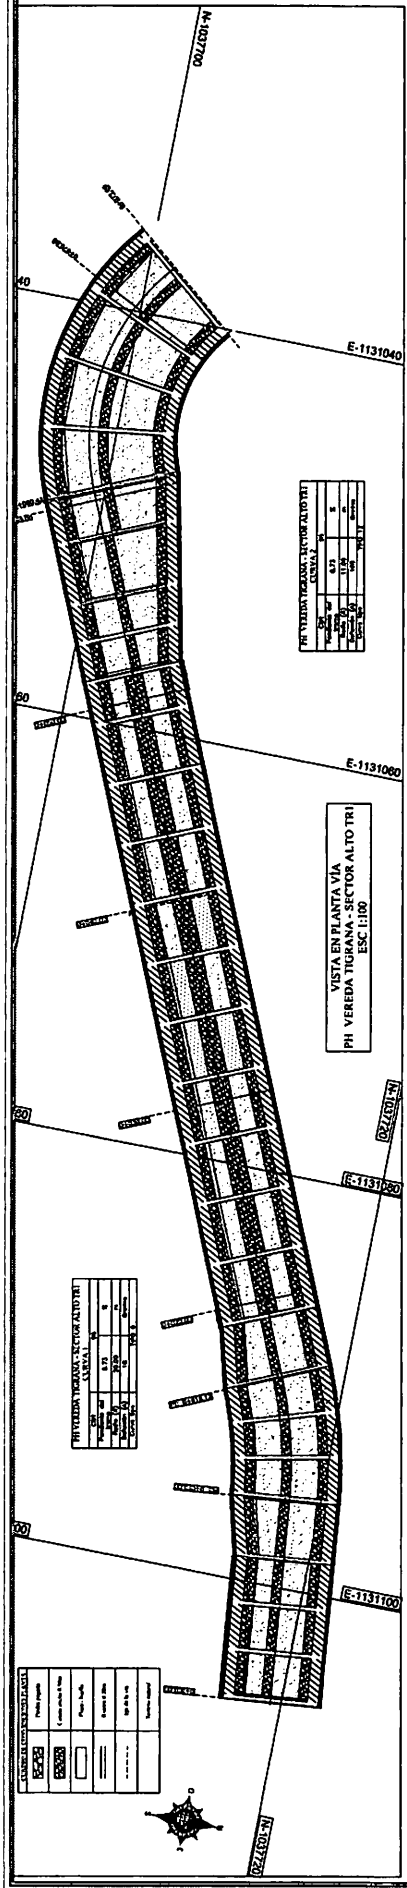

CARTERA COORDENADAS DEL EE						
PH VEREDA TOGANA, SECTOR AL TRI						
COORDINADAS						
PUNTO	ABSCISA	NORTE	EST	ELEV	PERALTE	
PUNTO 0	0+000.00	037.7116.48	113.1105.62	076.74	2.002	
0+010.00	037.7116.48	113.095.67	077.51	2.002		
0+020.00	037.7116.48	113.080.82	078.30	2.002		
0+030.00	037.7116.48	113.066.02	079.10	2.002		
0+040.00	037.7116.48	113.051.21	079.91	2.002		
0+050.00	037.7120.24	113.040.42	080.73	2.002		
0+060.00	037.7120.24	113.025.64	081.55	2.002		


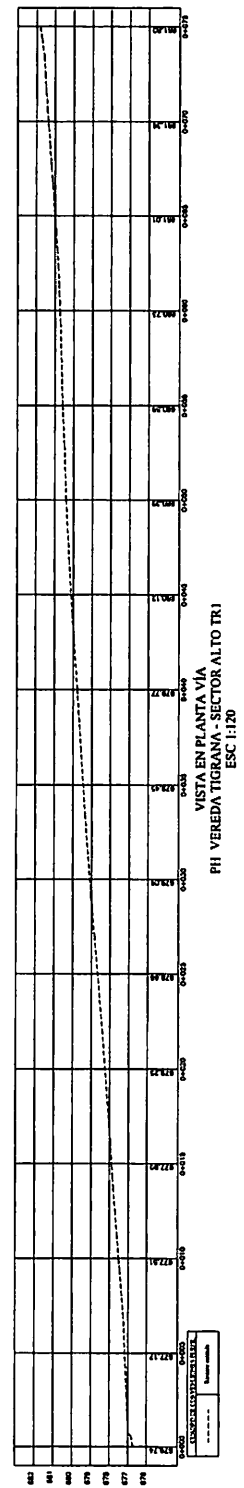



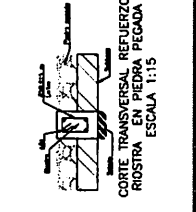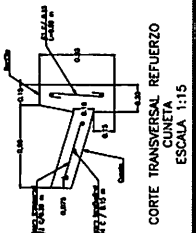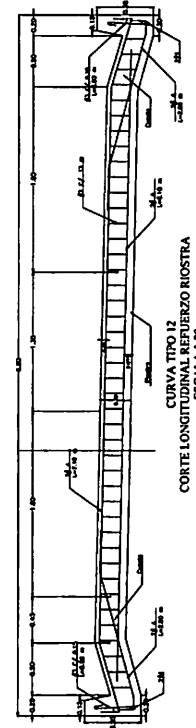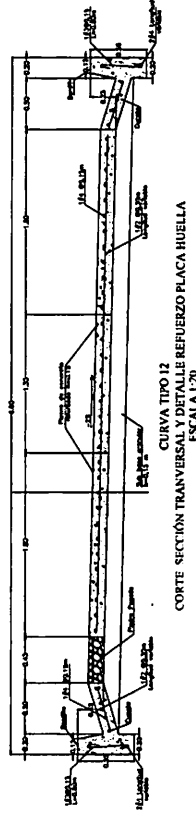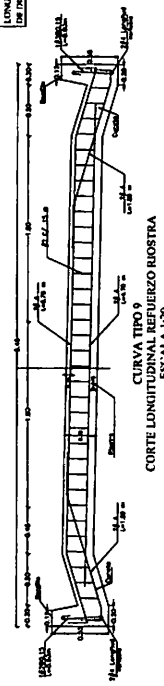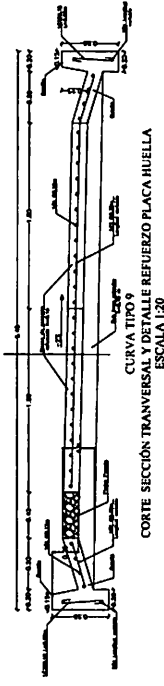


[illegible]

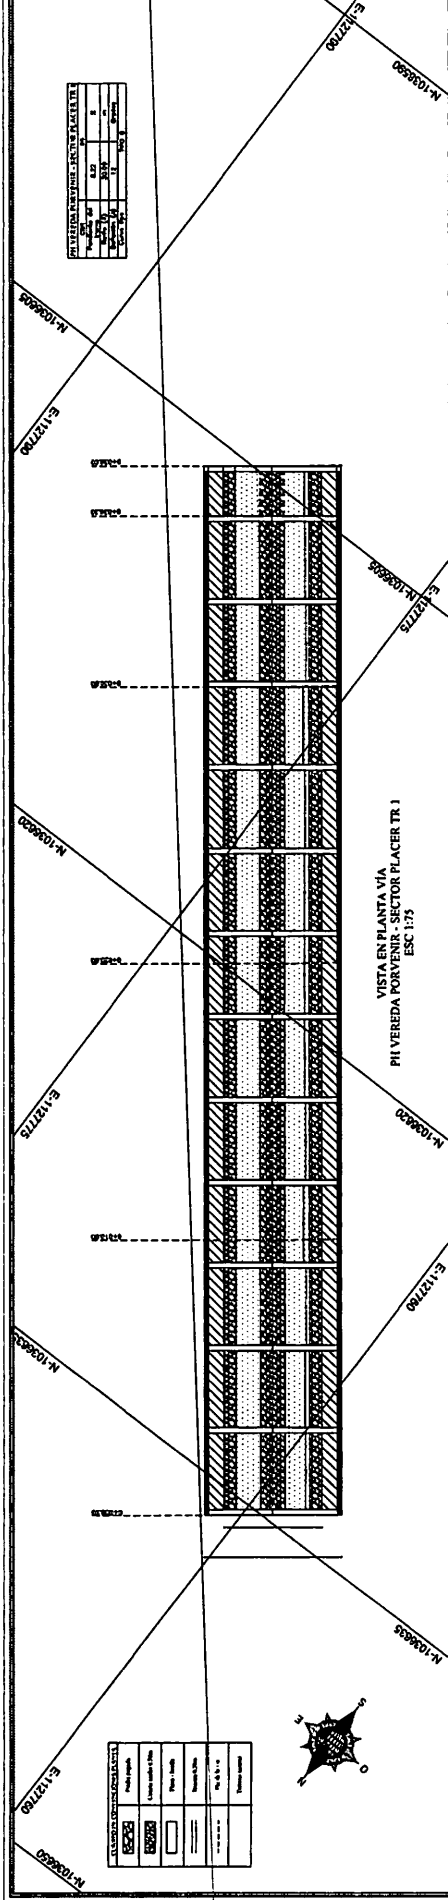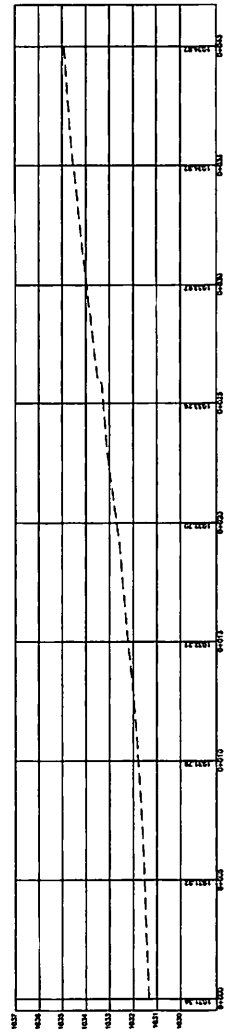
[illegible]

PERFIL LONGITUDINAL
PH VEREDA PORVENIR - SECTOR PLACER TR I
ESC 1:90

NOTA: LA CANTÍA DE REFUERZO EN CADA ROOSTRA DEBERÁ RESPETARSE Y AJUSTARSE DE ACUERDO CON SU LONGITUD, SEGUENDO LOS CRITERIOS DE DISEÑO ESTRUCTURAL.

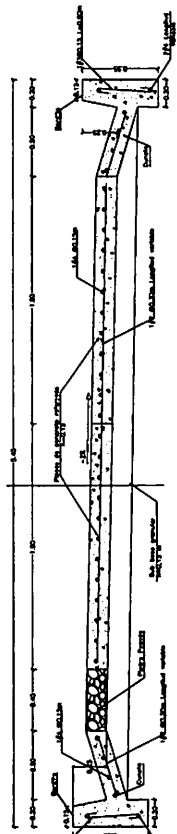


CURVA TIPO 6
CORTE SECCIÓN TRANVERSAL Y DETALLE REFUERZO PLACA HUELLA
ESCALA 1:15

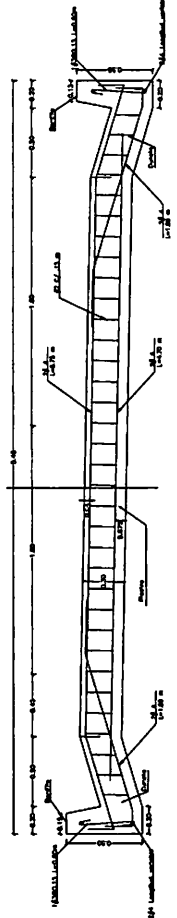


CURVA TIPO 6
CORTE LONGITUDINAL REFUERZO RIOSTRA
ESCALA 1:15

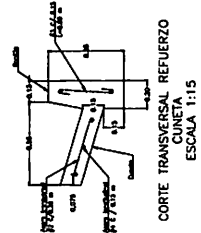

CORTE TRANSVERSAL REFUERZO
CUNETA
ESCALA 1:15

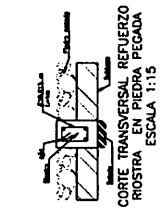

**CORTE TRANSVERSAL REFUERZO
RIOSTRA EN PIEDRA PEGADA
ESCALA 1:15**

