


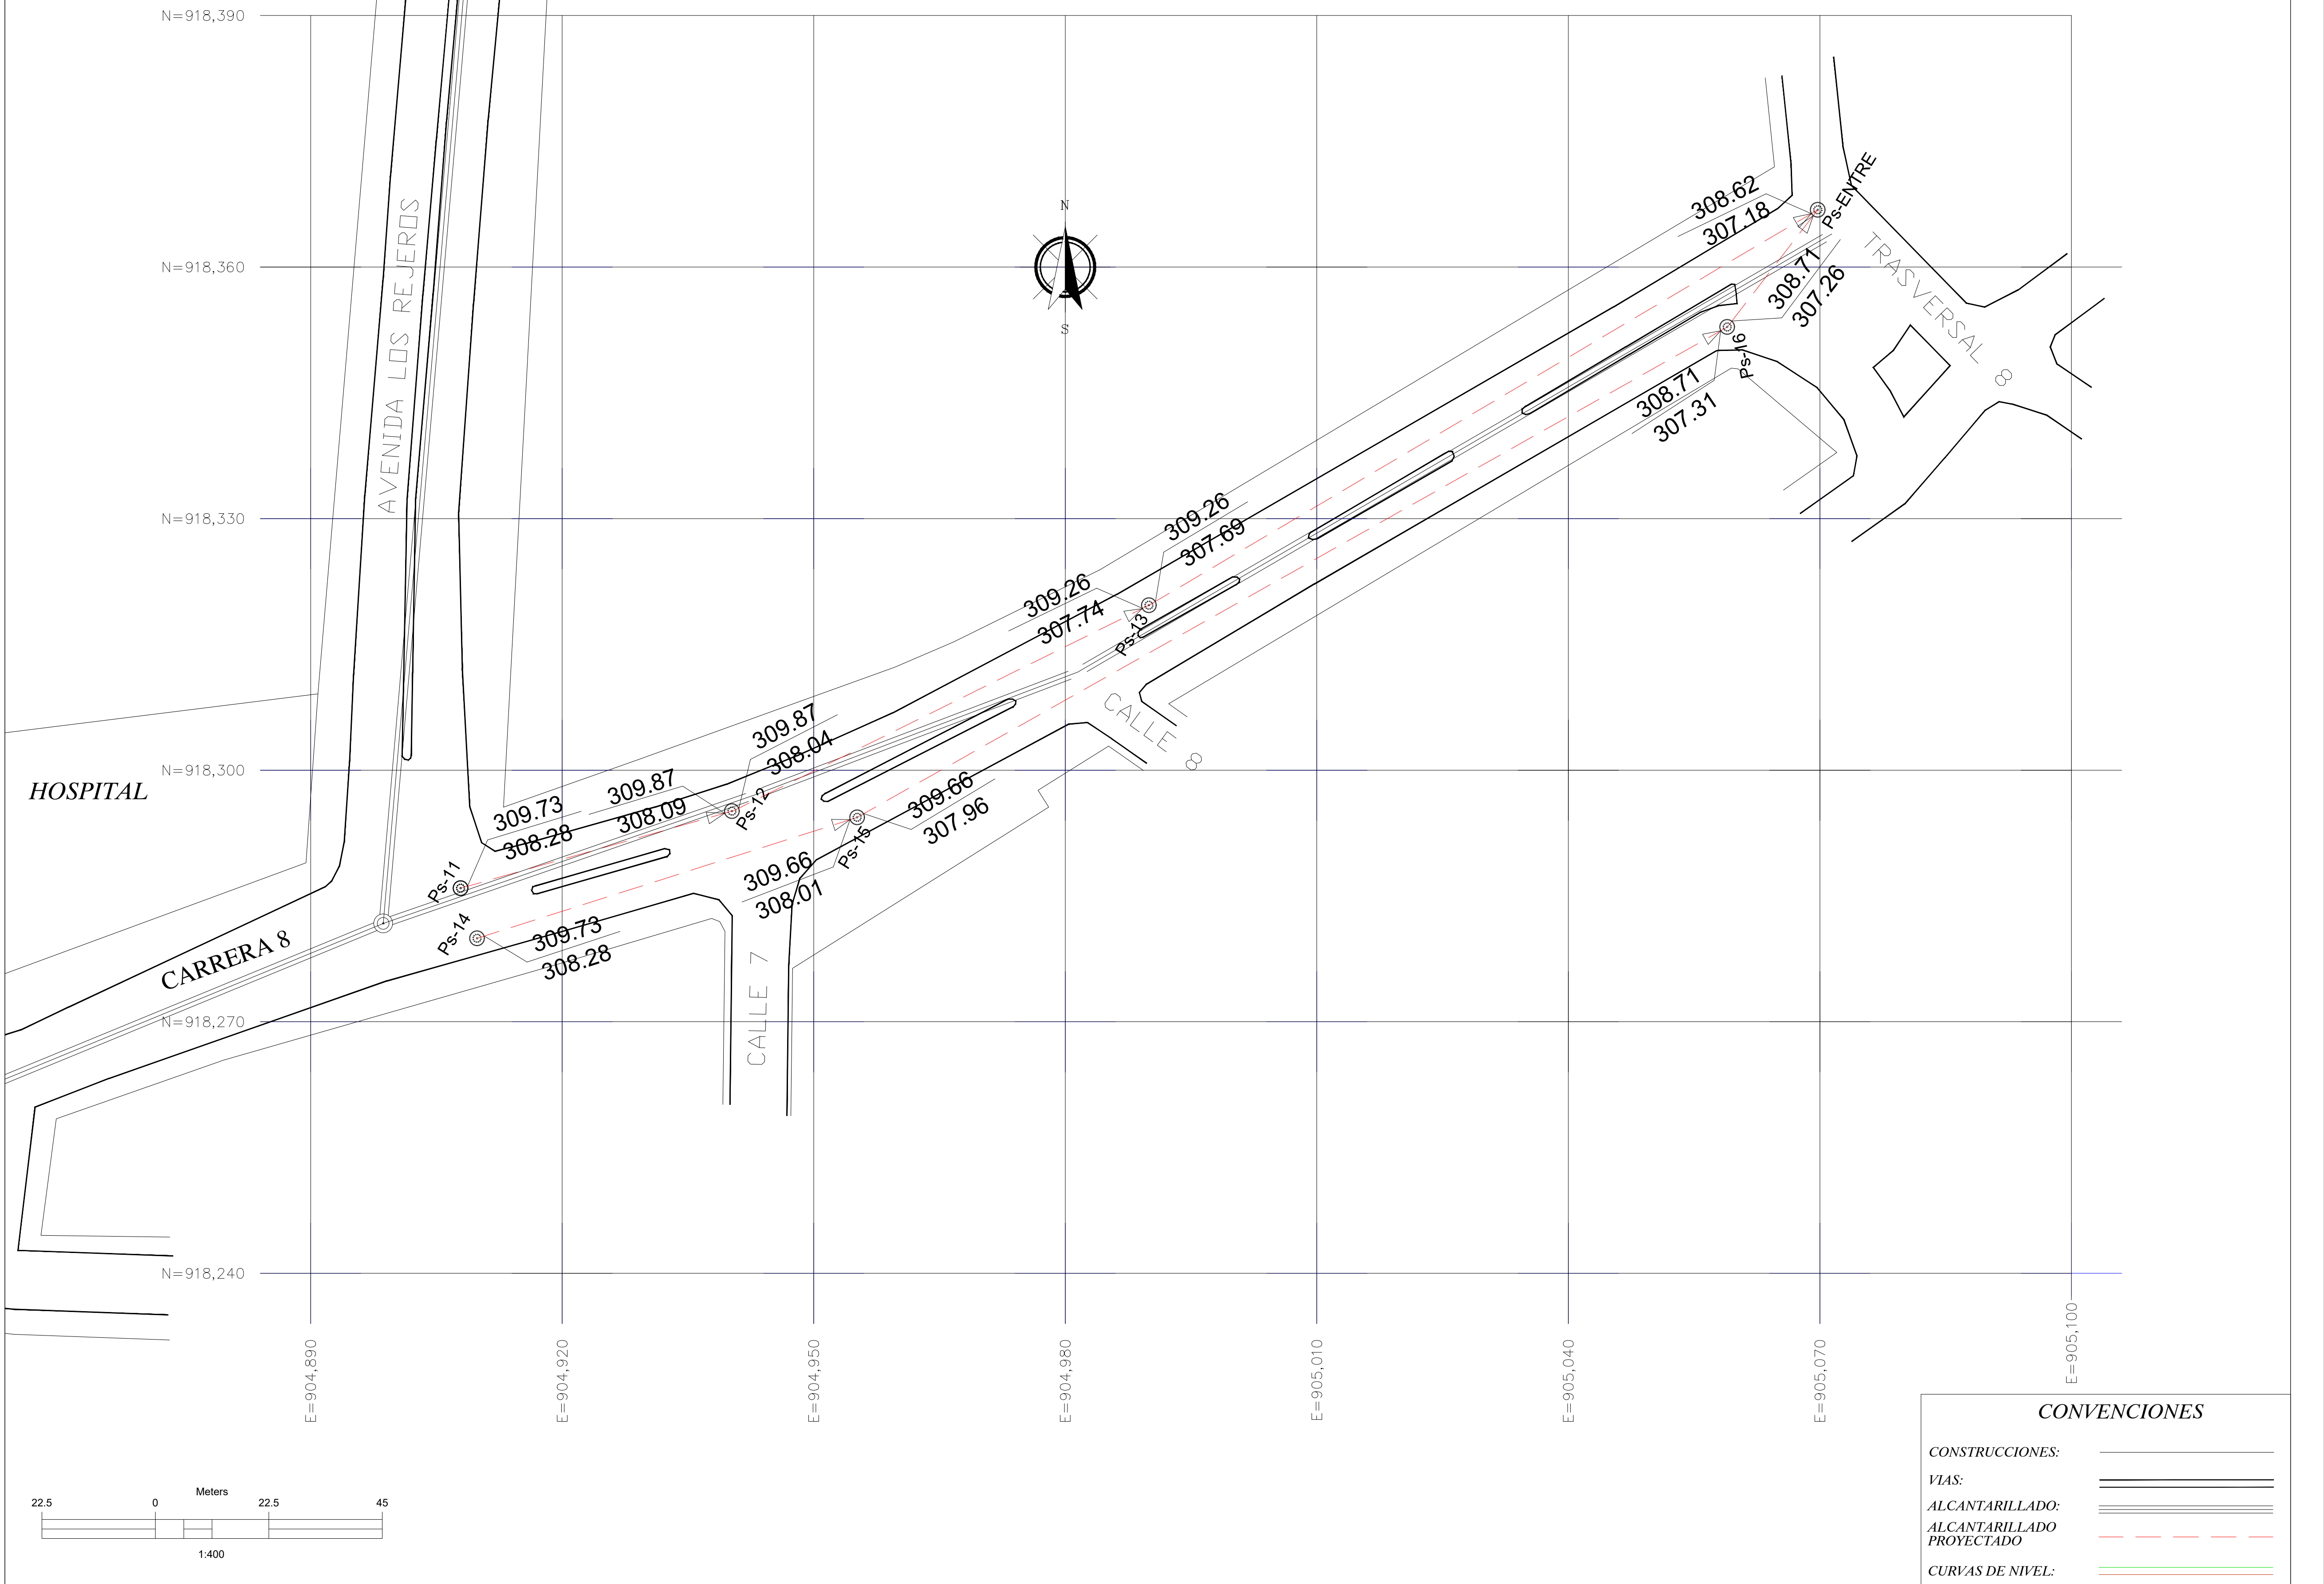

PERFIL TRAMO 2 (CARRIL 2)

